

PROPOSED NEW DWELLING TO 8 THATCHWAY CLOSE

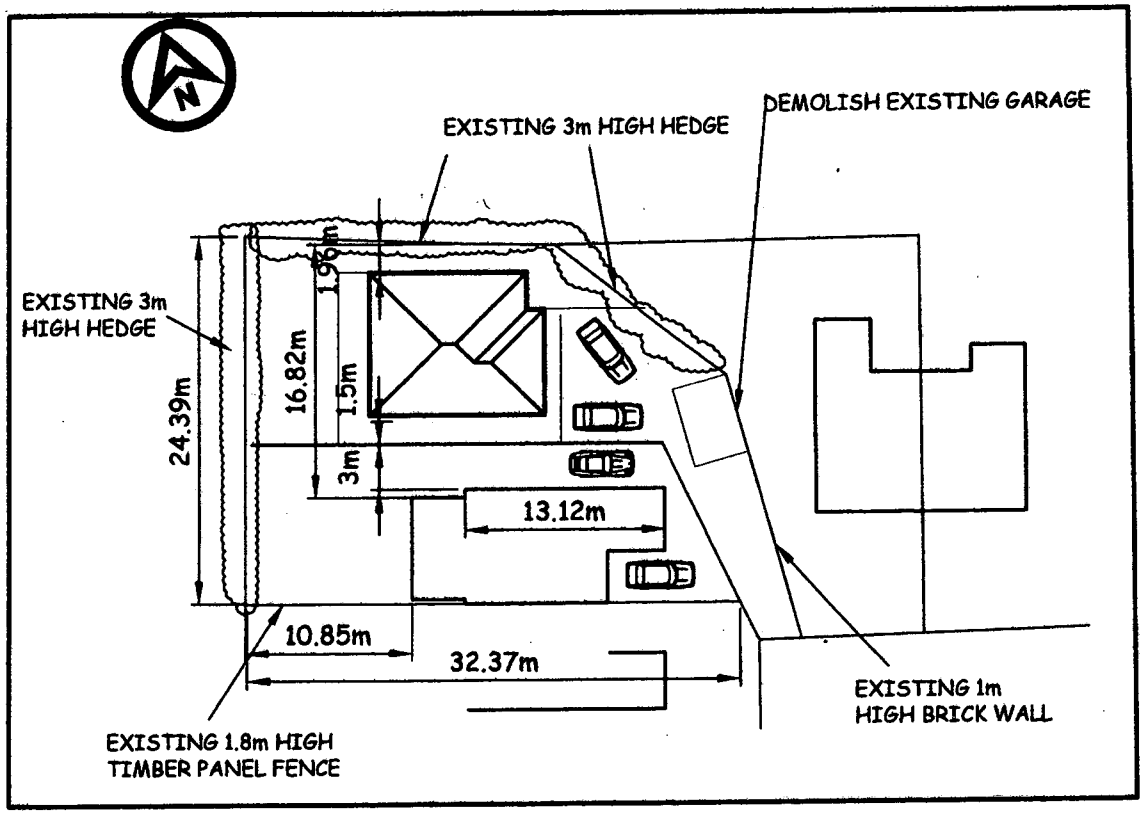

SITE PLAN

SCALE 1:500

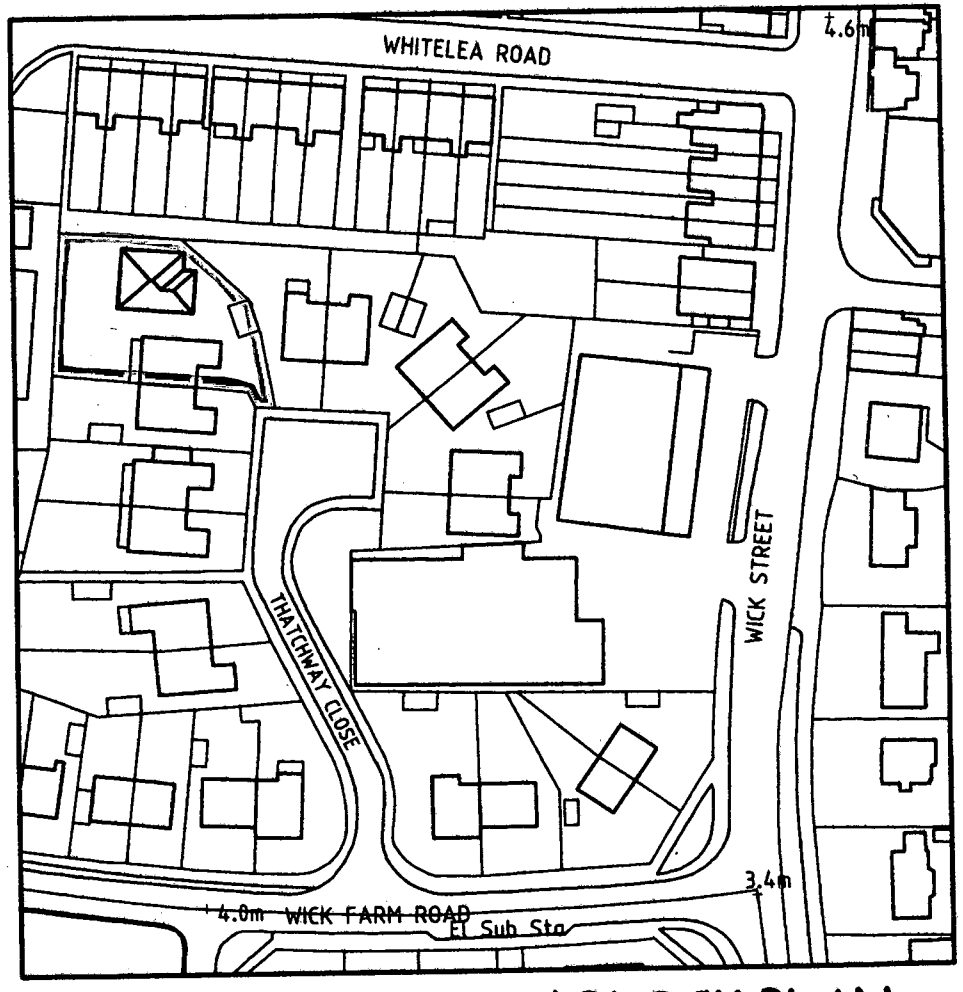

SITE LOCATION/ BLOCK PLAN

SCALE 1:1250

ARUN DISTRICT COUNCIL
No. LU 163 07
RECEIVED 4/5/07

SITE AND LOCATION PLANS
MR P WEST
8 THATCHWAY CLOSE
LITTLEHAMPTON

Job No. 573 | DATE APR 07 | SCALE 1:500 AT A4
DRAWN S.G.L. | DRG No. 01 | REV 0
FOR PLANNING APPROVAL

ARUN DISTRICT COUNCIL:LU/163/07/ 04/05/2007