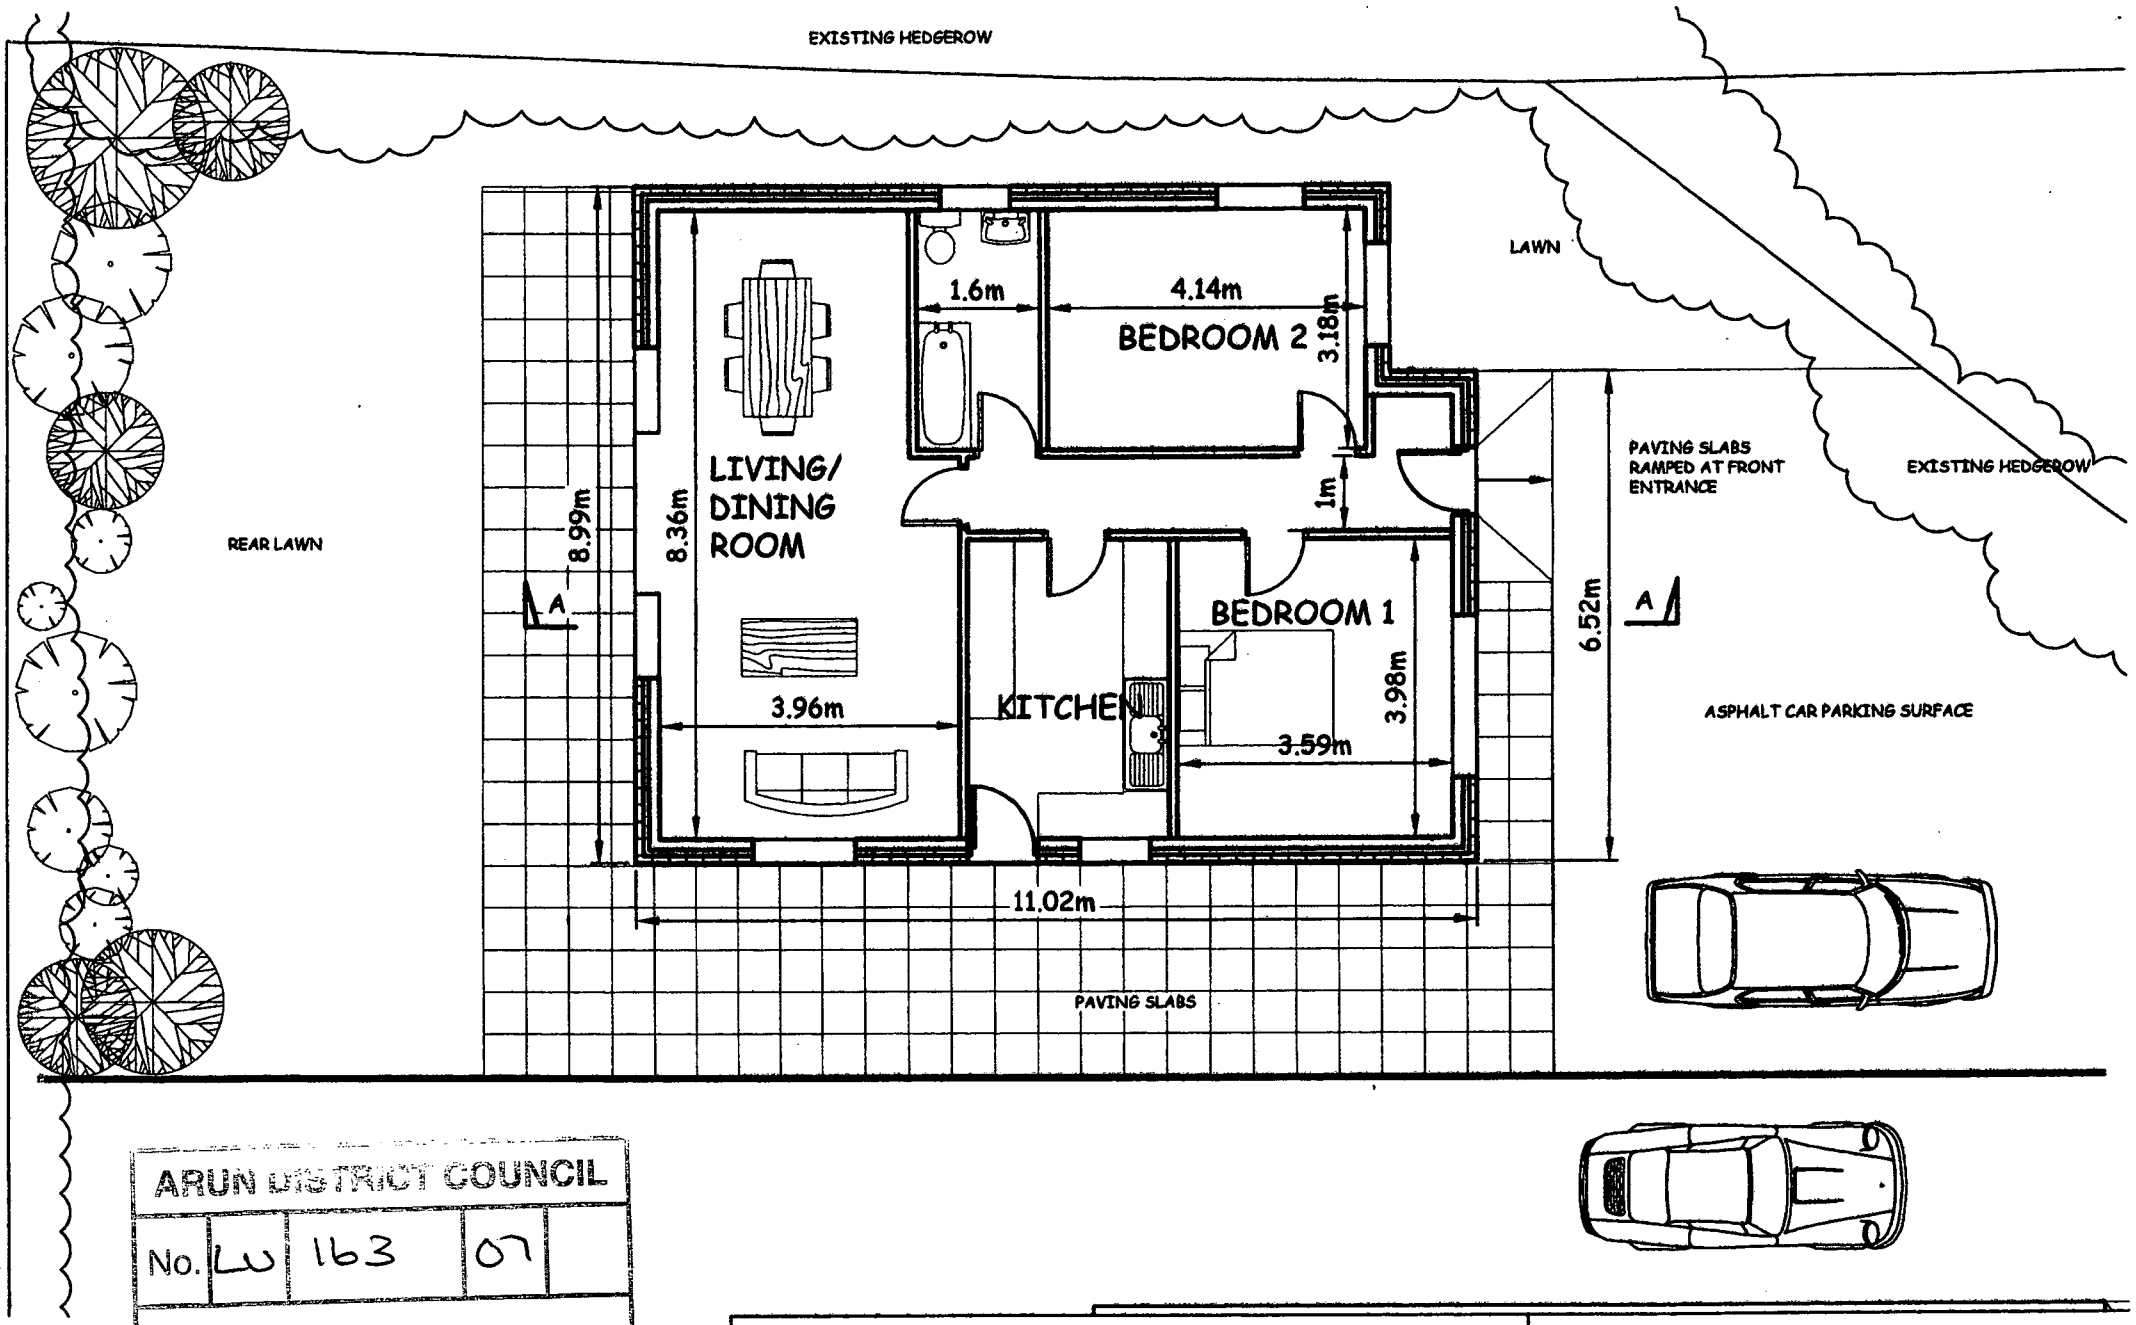


ARUN DISTRICT COUNCIL
No. LU 163 07
RECEIVED 4/5/07

GROUND FLOOR PLAN

MR P WEST
8 THATCHWAY CLOSE
LITTLEHAMPTON

Job No. 573 | DATE APR 07 | SCALE 1:100 AT A4

DRAWN S.G.L | DRG No. 02 | REV 0

FOR PLANNING APPROVAL

ARUN DISTRICT COUNCIL:LU/163/07/ 04/05/2007