
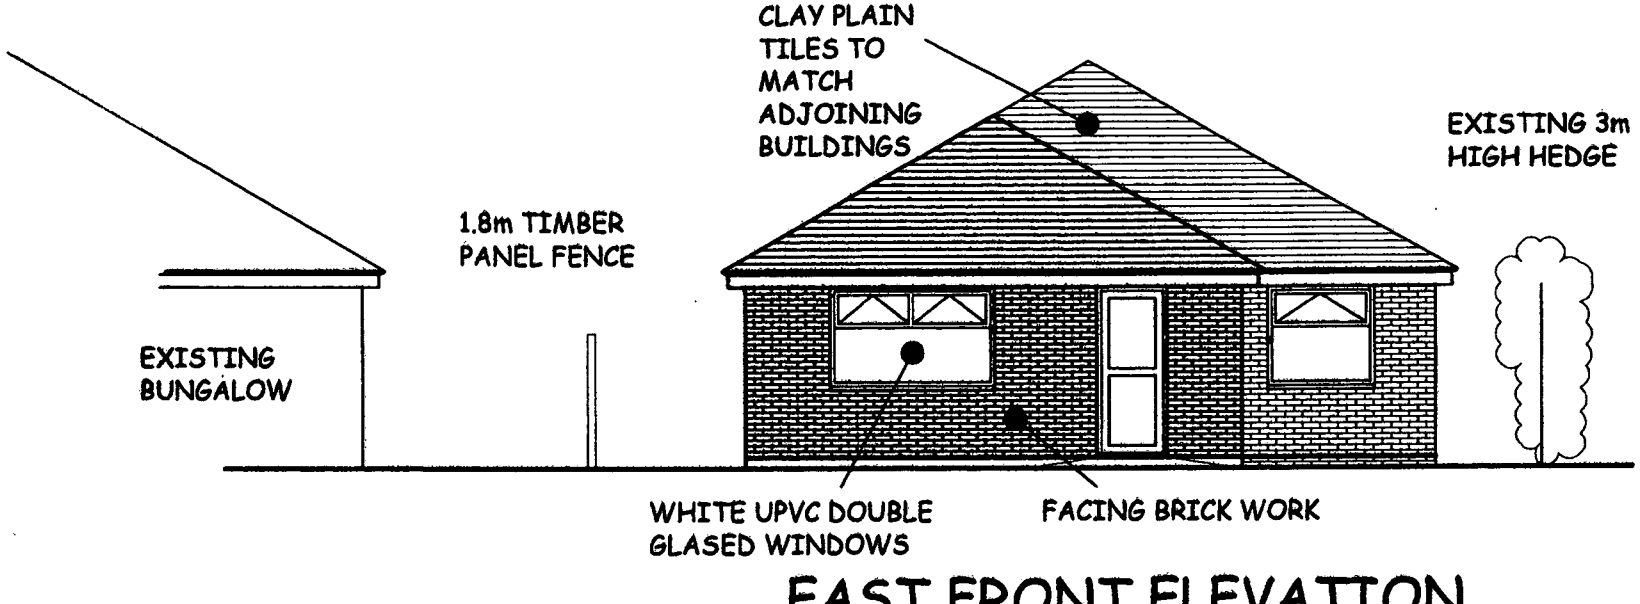


EAST FRONT ELEVATION

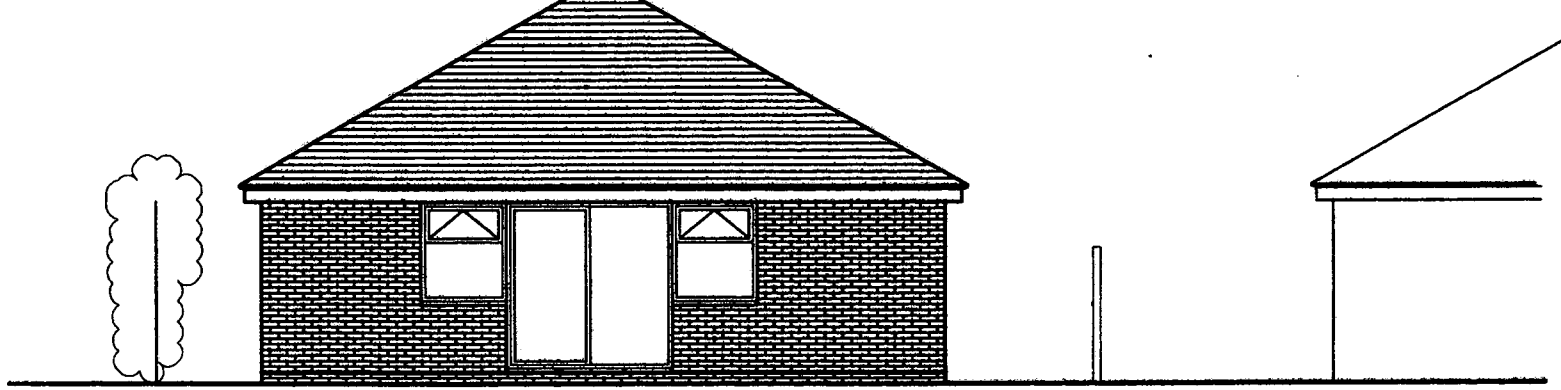

WEST REAR ELEVATION

ARUN DISTRICT COUNCIL
No. LU 163 07
RECEIVED 4/5/07

FRONT AND REAR ELEVATIONS

MR P WEST
8 THATCHWAY CLOSE
LITTLEHAMPTON

Job No. 573 | DATE APR 07 | SCALE 1:100 AT A4

DRAWN S.G.L. | DRG No. 04 | REV 0

FOR PLANNING APPROVAL

ARUN DISTRICT COUNCIL:LU/163/07/04/05/2007