

EXISTING 3m
HIGH HEDGE

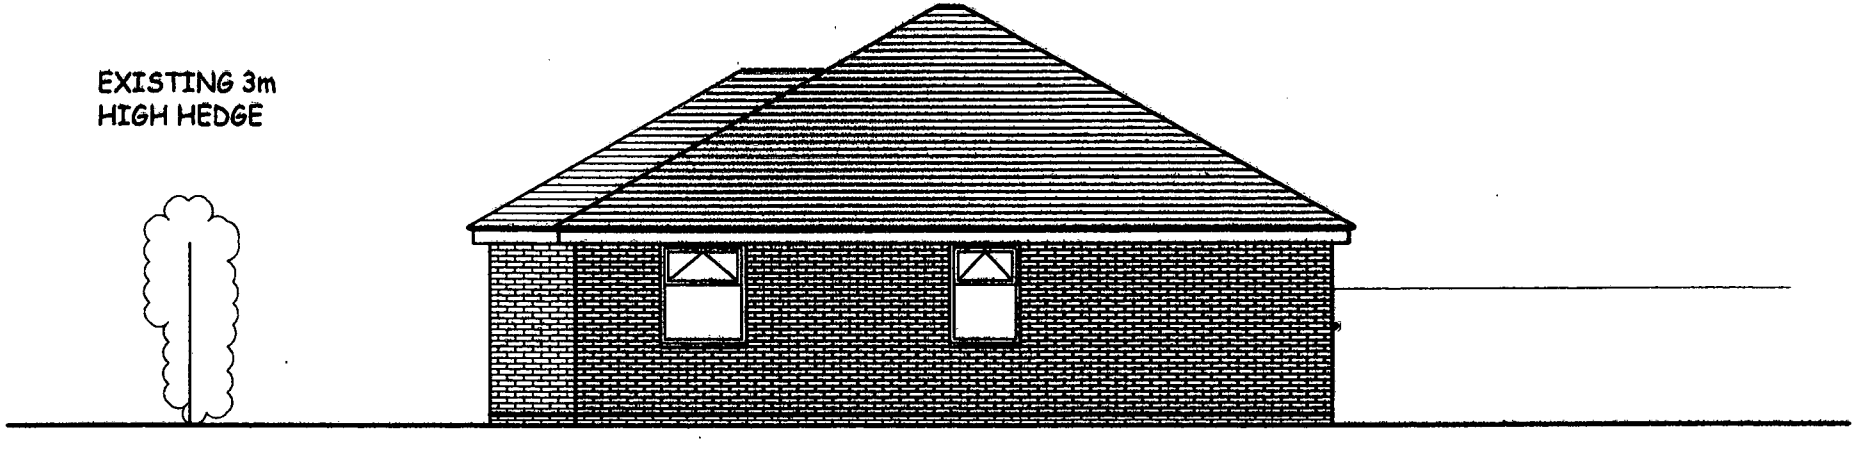

NORTH ELEVATION

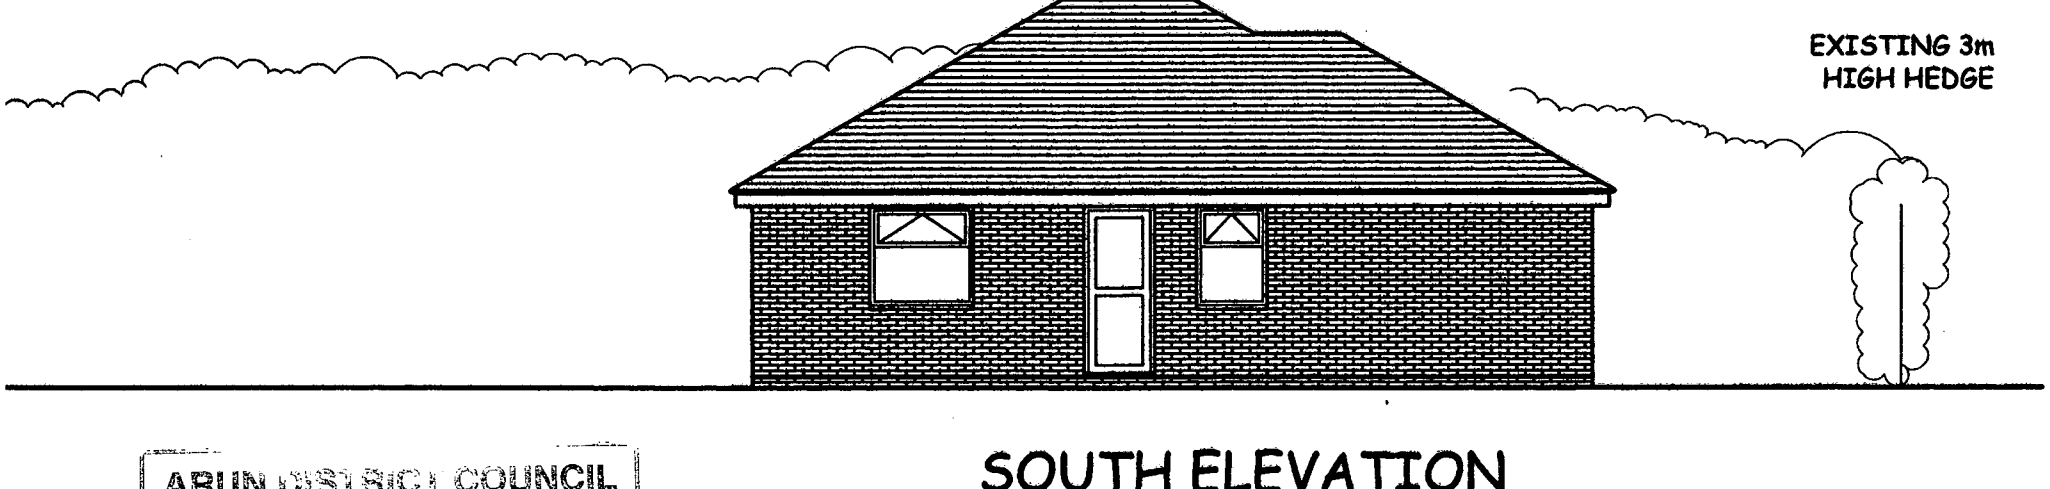

SOUTH ELEVATION

ARUN DISTRICT COUNCIL
No. LU 163 07
RECEIVED 4/5/07

SIDE ELEVATIONS

MR P WEST
8 THATCHWAY CLOSE
LITTLEHAMPTON

Job No. 573 | DATE APR 07 | SCALE 1:100 AT A4
DRAWN S.G.L | DRG No. 05 | REV 0
FOR PLANNING APPROVAL

ARUN DISTRICT COUNCIL:LU/163/07/ 04/05/2007