

ARUN DISTRICT COUNCIL:LU/163/07/ 04/05/2007

PROPOSED NEW DWELLING TO 8 THATCHWAY CLOSE

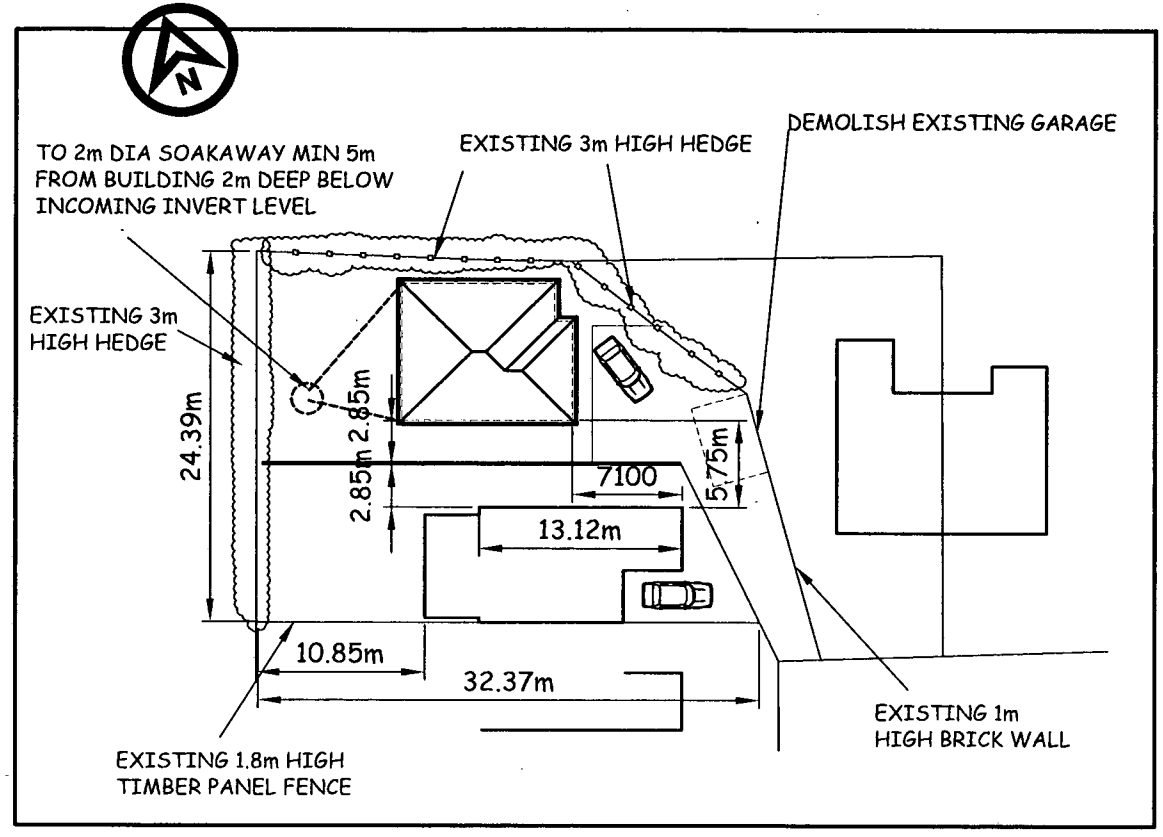

SITE PLAN

SCALE 1:500

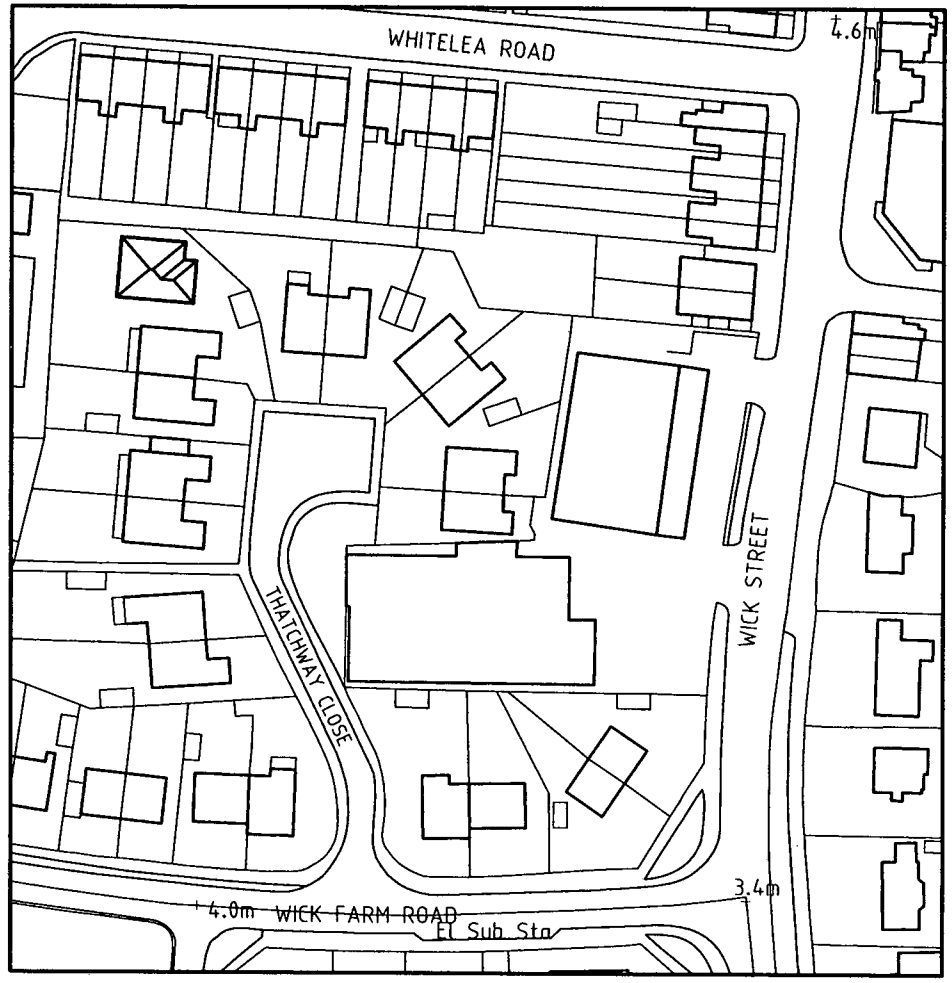

SITE LOCATION/ BLOCK PLAN

SCALE 1:1250

ARUN DISTRICT COUNCIL
No. LU 163 07
MINOR AMENDMENT
RECEIVED 6-3-08

SITE AND LOCATION PLANS

MR P WEST
8 THATCHWAY CLOSE
LITTLEHAMPTON

Job No. 574 | DATE FEB 08 | SCALE 1:500, 1:1250 AT A4

DRAWN S.G.L. | DRG No. 01 | REV 0

FOR BUILDING REGULATIONS APPROVAL