
ARUN DISTRICT COUNCIL
No. LU 163 07
MINOR AMENDMENT
RECEIVED 6-3-08

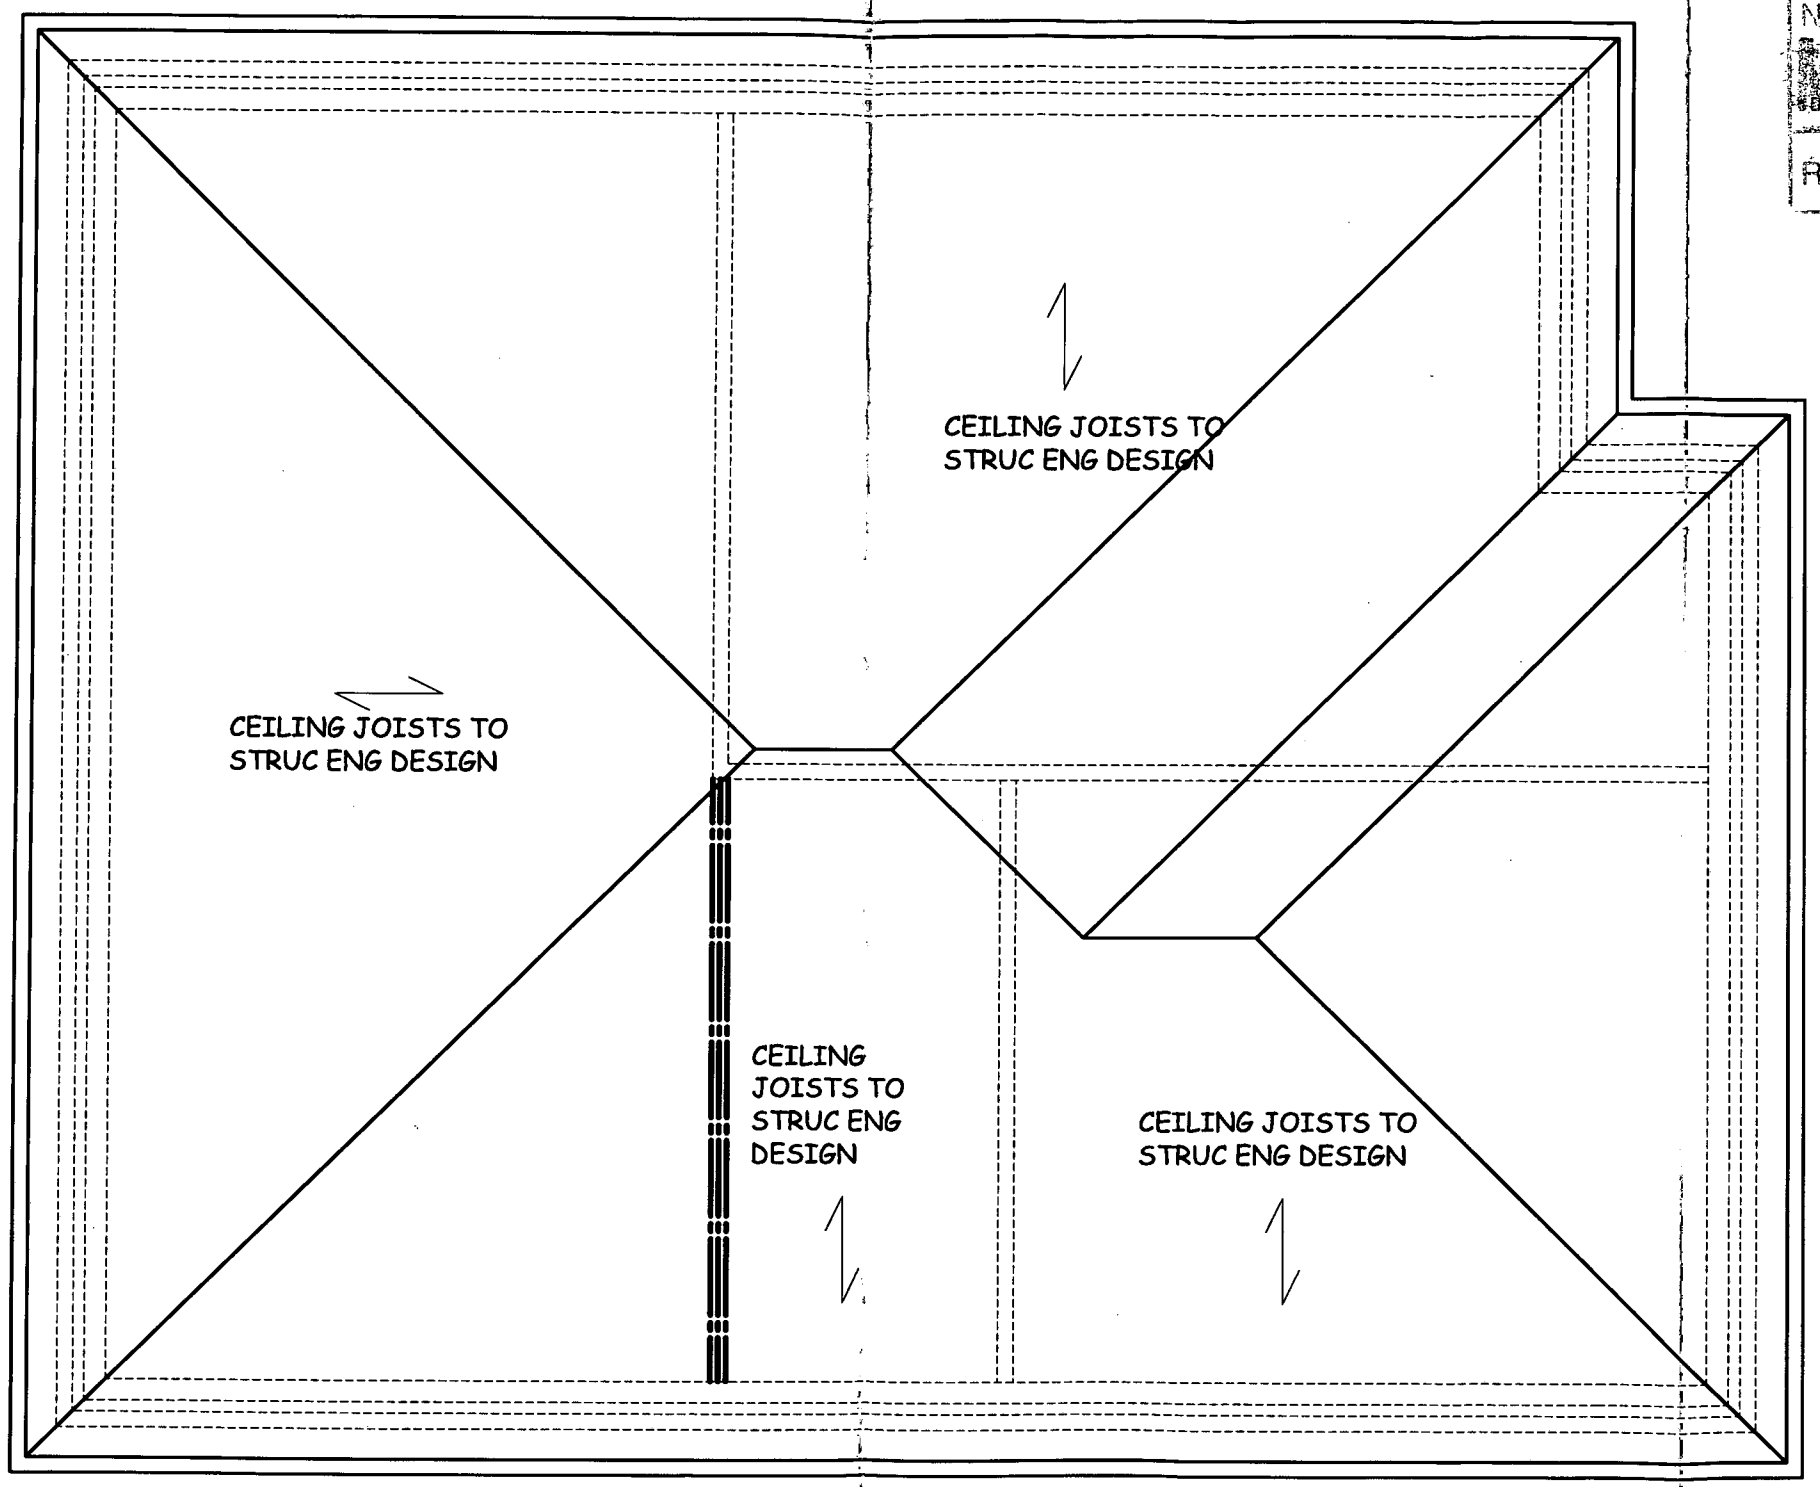

PROPOSED ROOF PLAN

SCALE 1:50

ROOF PLAN

MR P WEST
8 THATCHWAY CLOSE
LITTLEHAMPTON

Job No. 574 DATE FEB 08 SCALE 1:50 AT A3

DRAWN S.G.L. DRG No. 03 REV 0

FOR BUILDING REGULATIONS APPROVAL

ARUN DISTRICT COUNCIL:LU/163/07/ 04/05/2007