

ARUN DISTRICT COUNCIL
No. LU 163 07
MINOR AMENDMENT
RECEIVED 6-3-08

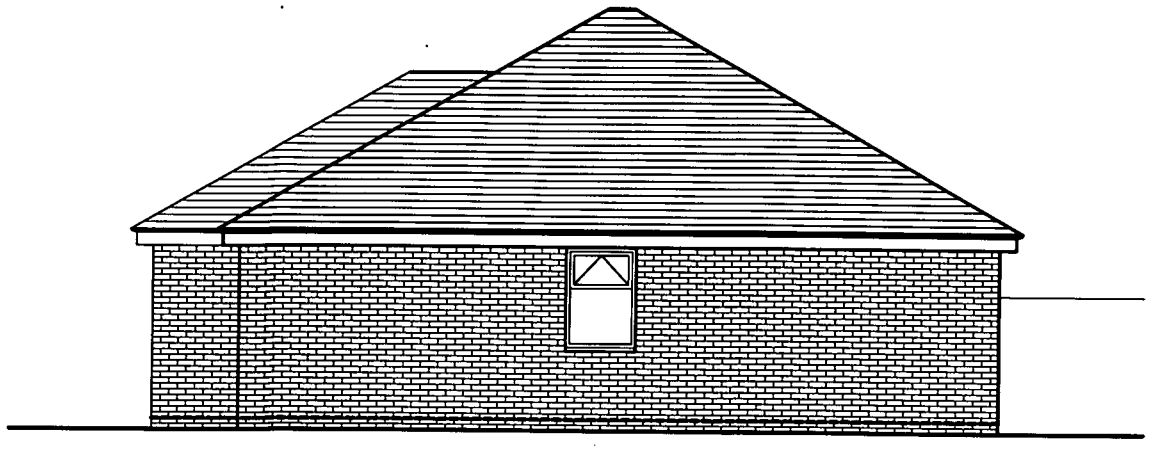


NORTH ELEVATION

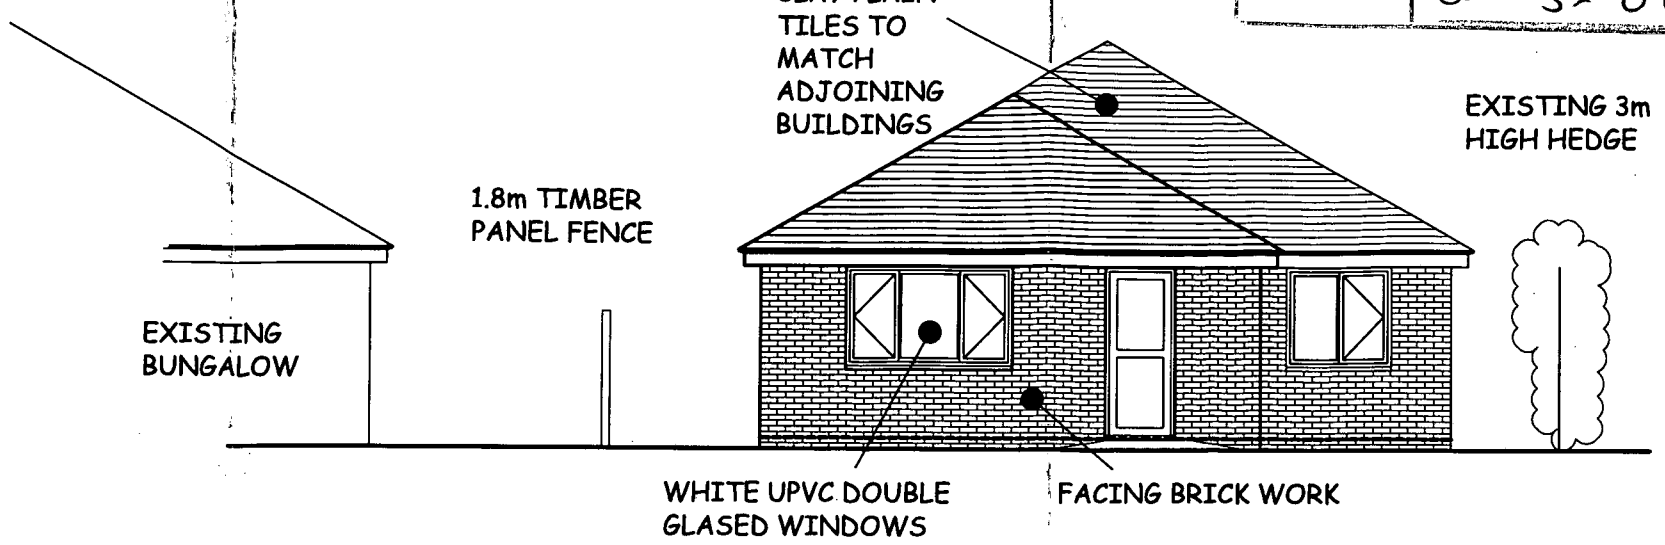

EAST FRONT ELEVATION



SOUTH ELEVATION

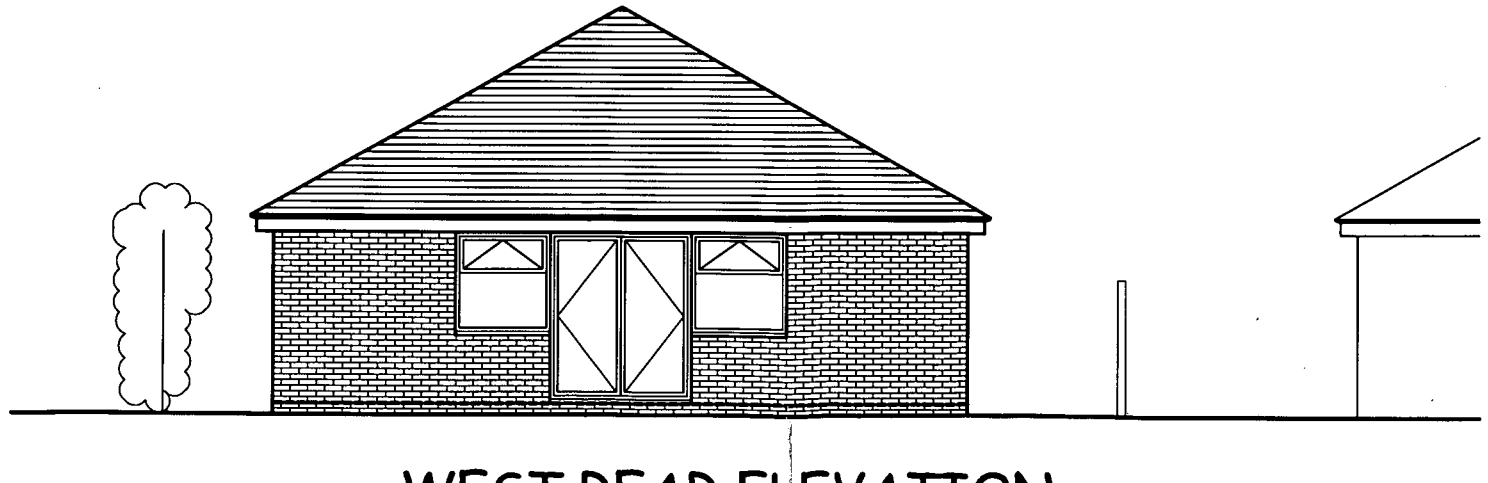

WEST REAR ELEVATION

ELEVATIONS
MR P WEST
8 THATCHWAY CLOSE
LITTLEHAMPTON

Job No. 574 DATE FEB 08 SCALE 1:100 AT A3
DRAWN S.G.L. DRG No. 04 REV 0
FOR BUILDING REGULATIONS APPROVAL

ARUN DISTRICT COUNCIL:LU/163/07/ 04/05/2007