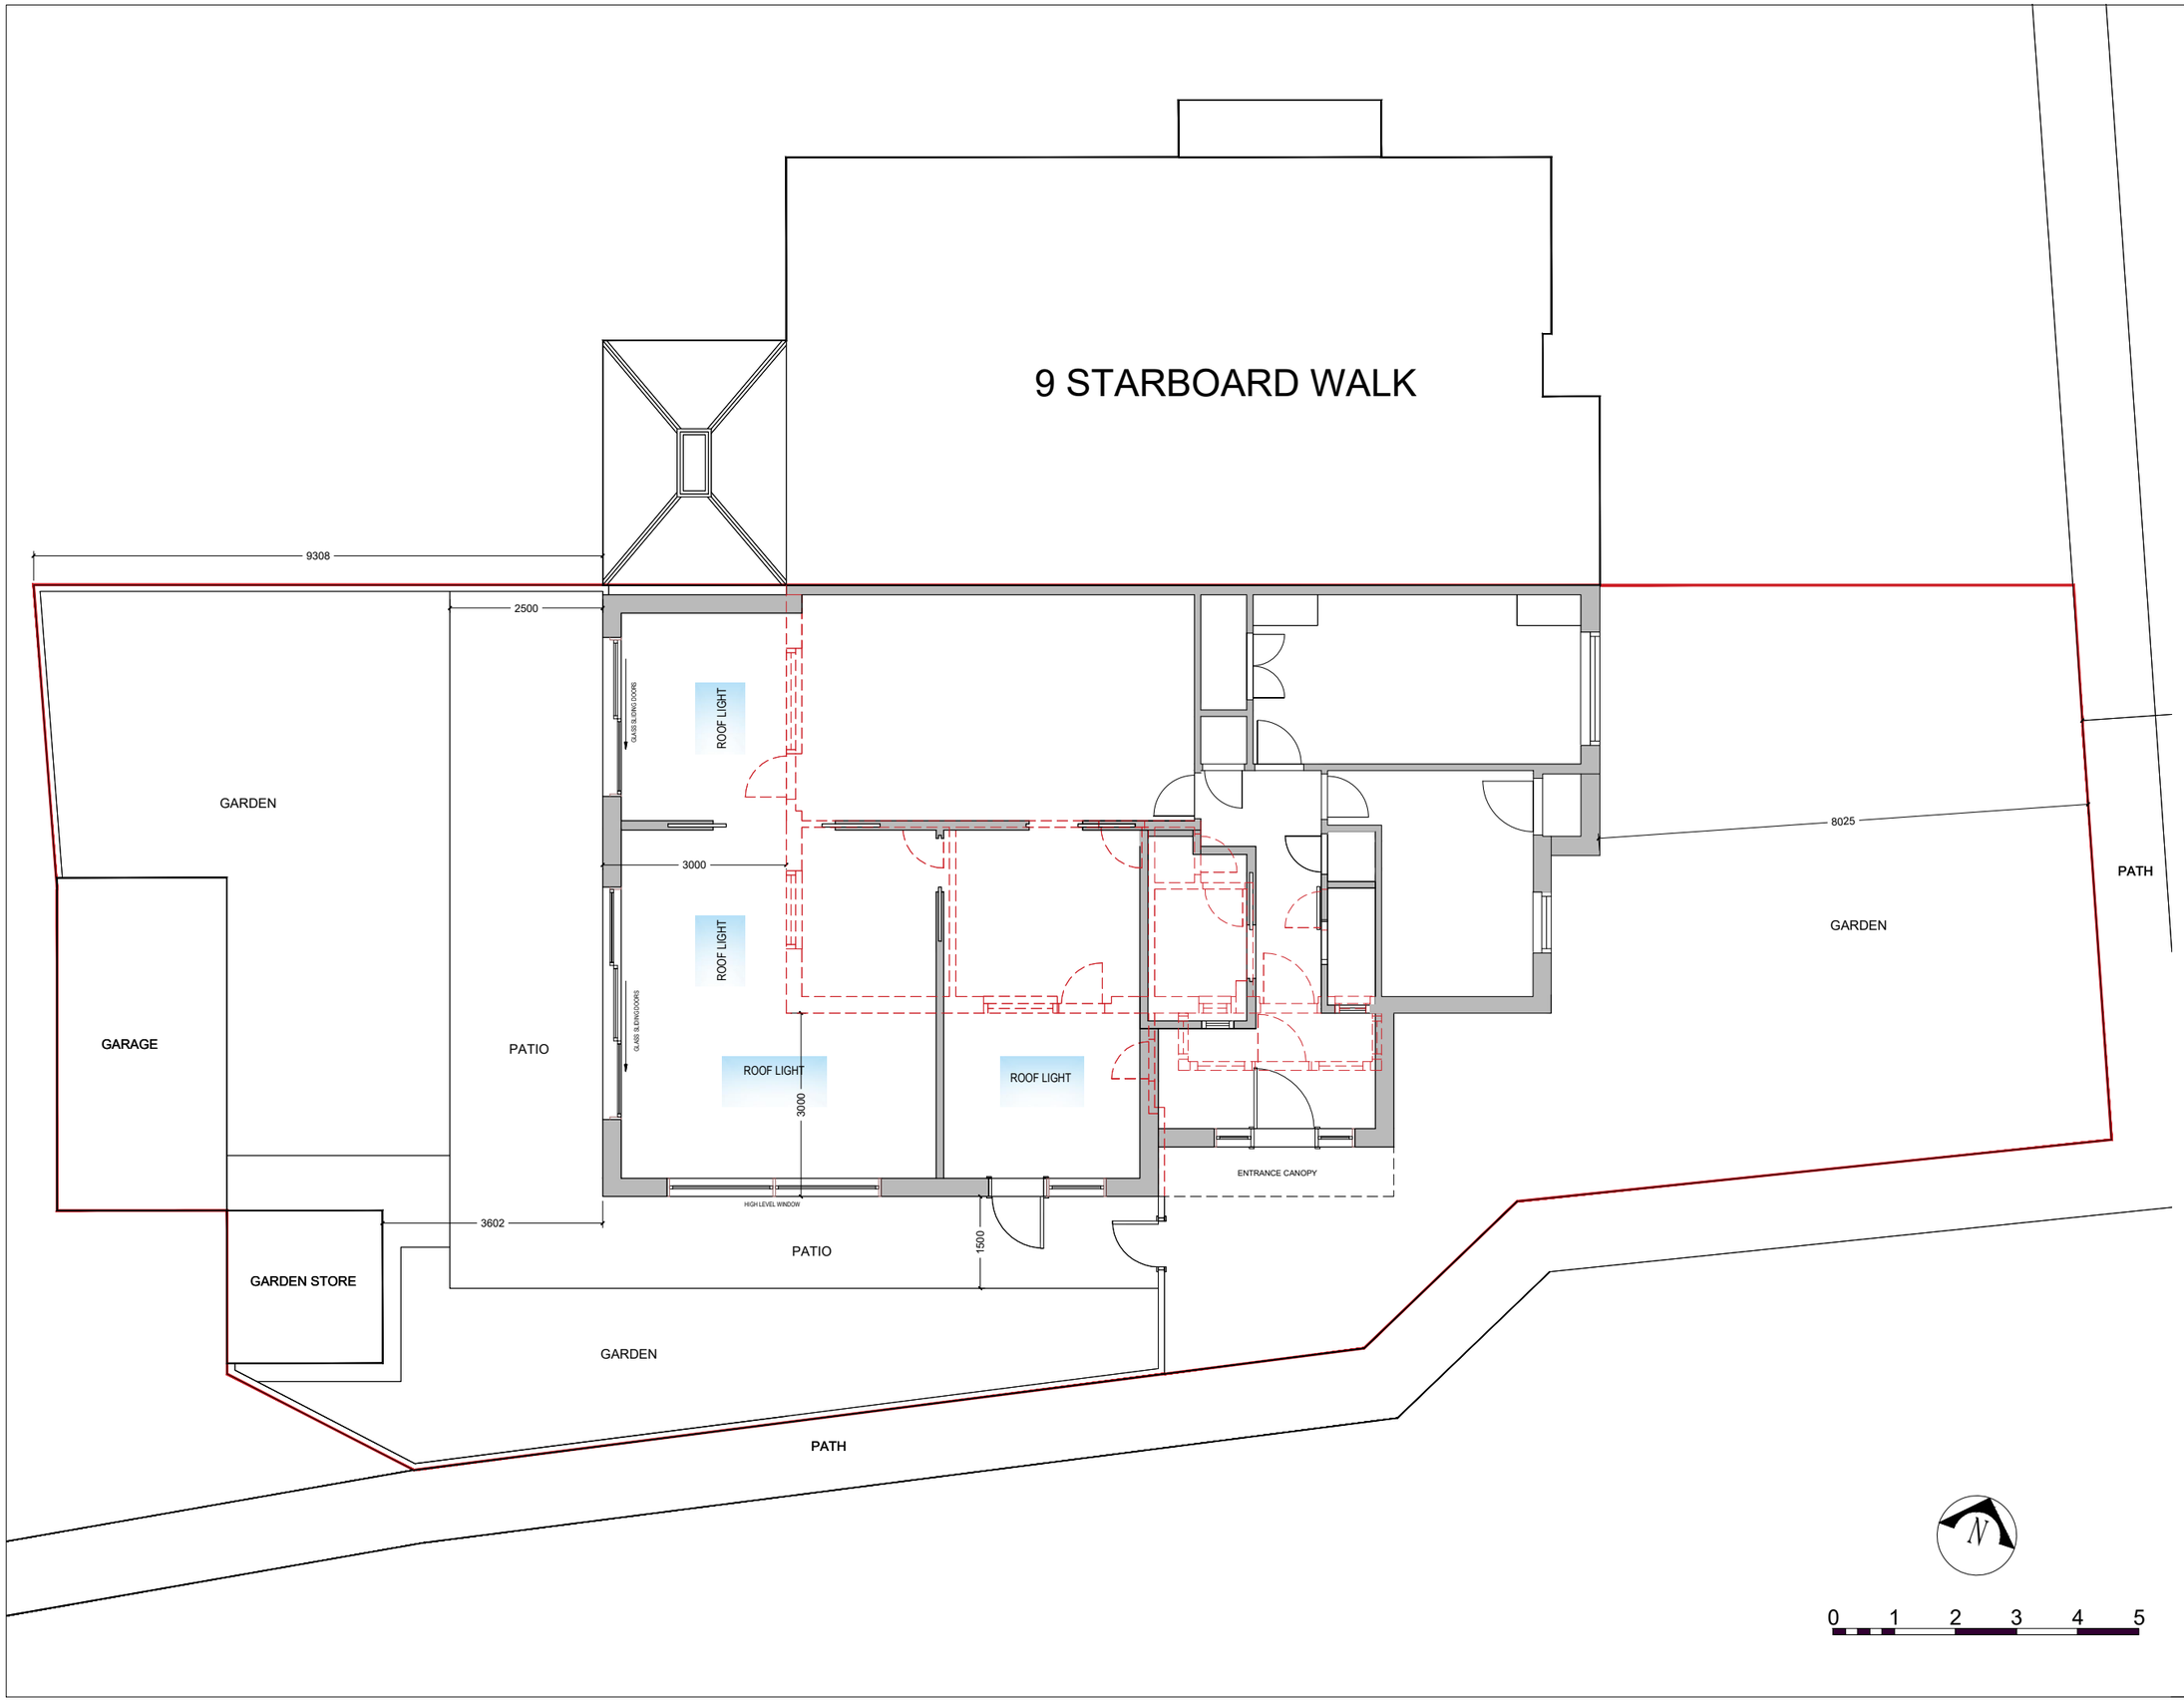

General Notes:

The contractor must verify all dimensions including tolerances on site prior to commencing works. Any errors or discrepancies found should be reported to Studio Anqet immediately.
All dimensions shown are in mm unless indicated otherwise. This drawing is to be read in conjunction with the relevant schedule and specifications. For all structural engineering details, foundations and steelwork specifications refer to drawings by the Structural engineer. All work and materials to be in accordance with current applicable Statutory Legislation and to comply with all relevant Codes of Practice and British Standards.

All rights reserved © 2025 Studio Anqet. This document is protected under copyright law. Reproduction, distribution, or use without prior written consent is not permitted.

PROPOSED
DEMOLISHED / ALTERED

Issue Date	Revision	Revision Comments	Drawn by	Checked by
09.07.26	A	Planning Issue	NE	NE

Date Started 01 / 04 / 2026
Scale 1:100 @ A3

Drawing Stage: Concept Design
Drawing Status: Planning
Client: Private
Project: 20 Fairway, Littlehampton BN17 6PY
Drawing Title: Proposed Site Plan

DWG No: A002
Rev: A

STUDIO ANQT
contact@studioanqet.co.uk
www.studioanqet.co.uk