

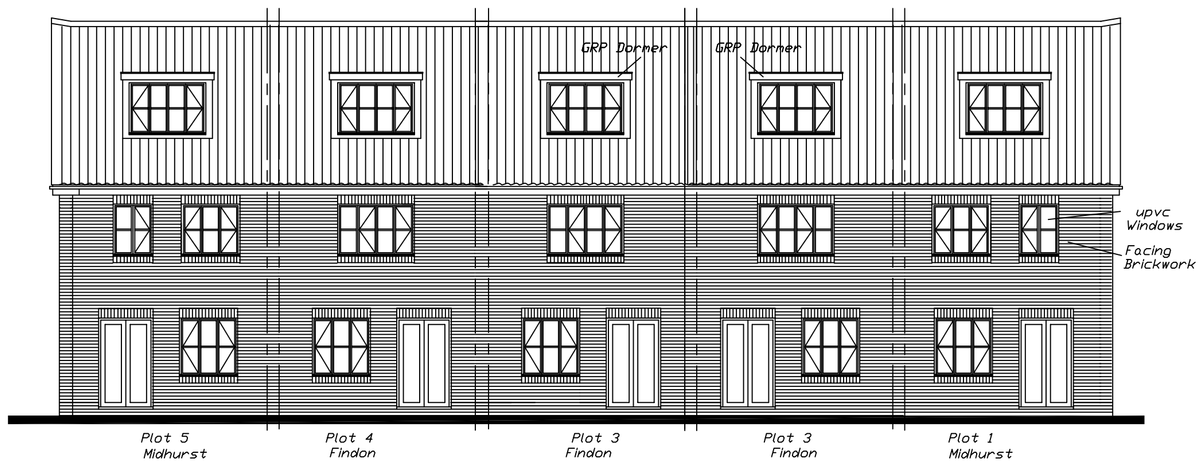



Rear Elevation Plots 1- 5.

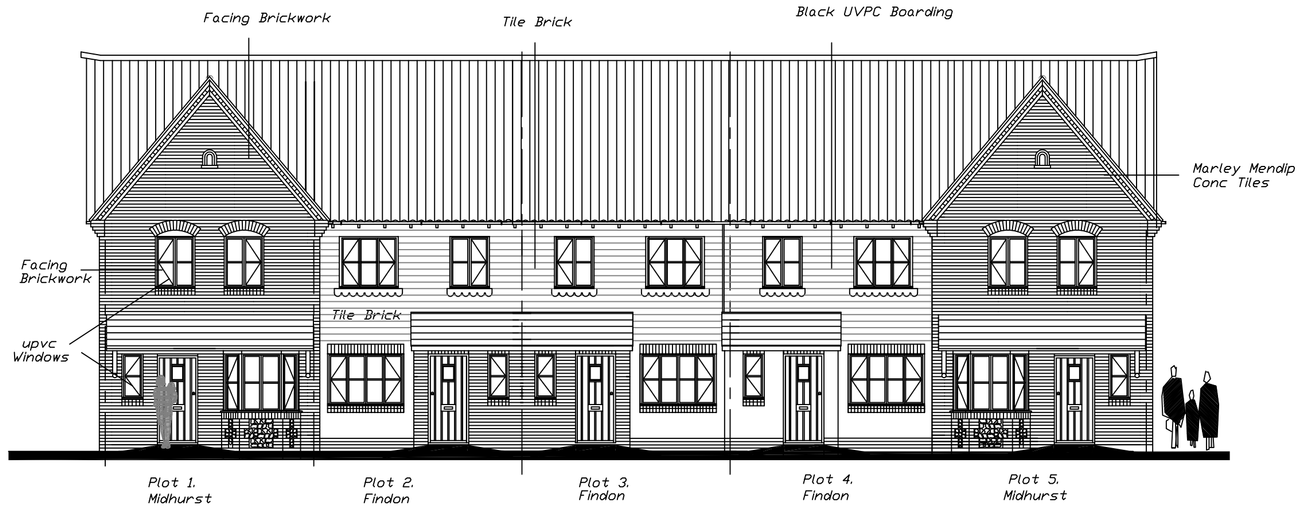

Front Elevation Plots 1- 5.

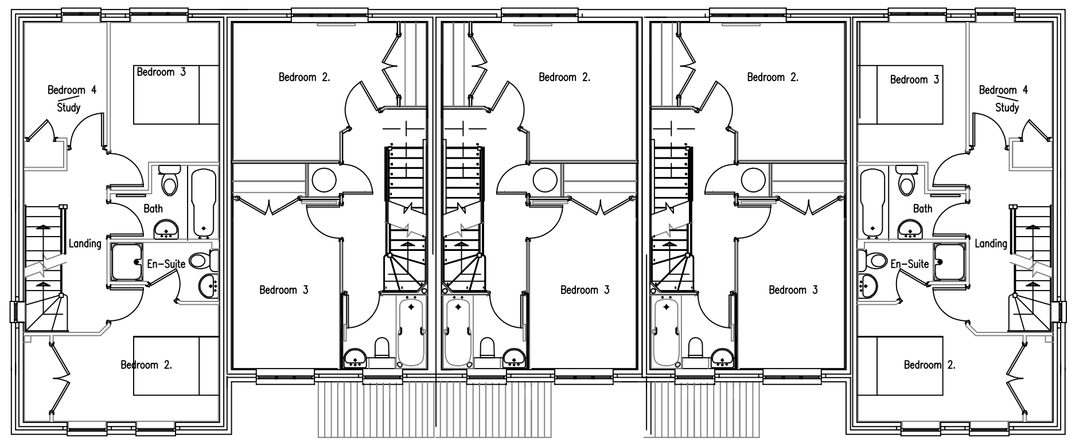


Midhurst
FIRST FLOOR PLANS
SCALE 1:50

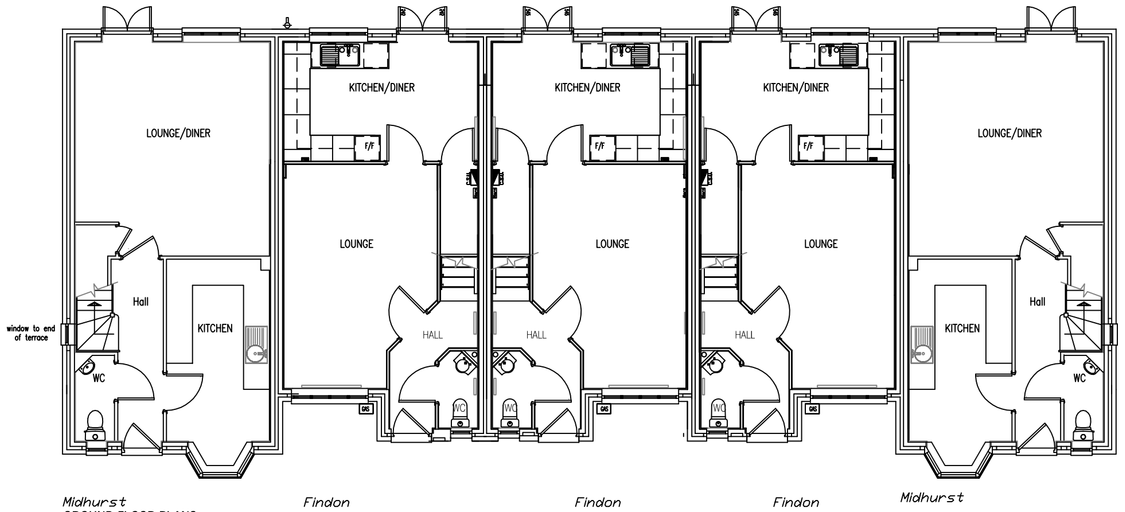


GROUND FLOOR PLANS
SCALE 1:50


Floor Plans Plots 1 - 5.

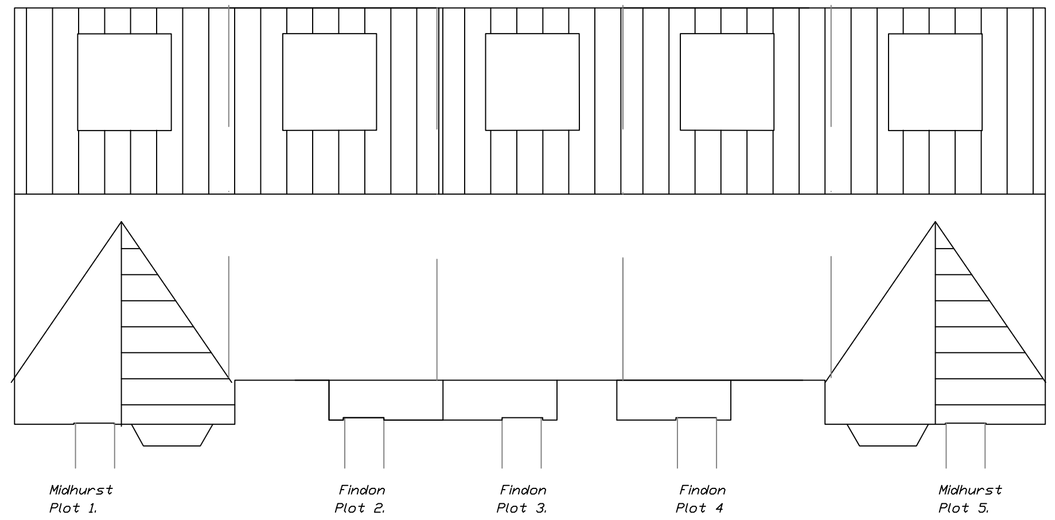


Roof Plan

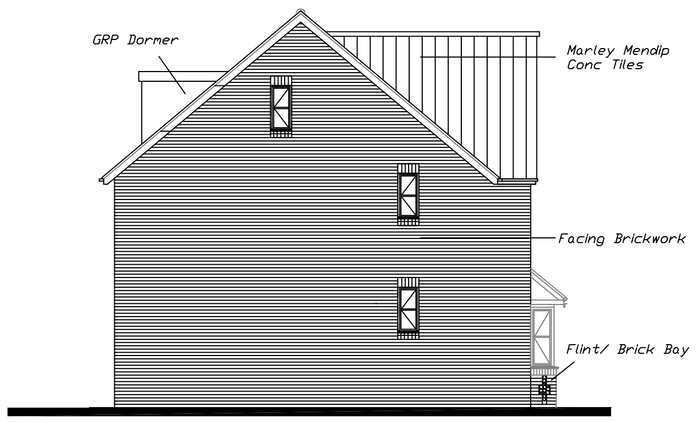

Side Elevation For Midhurst

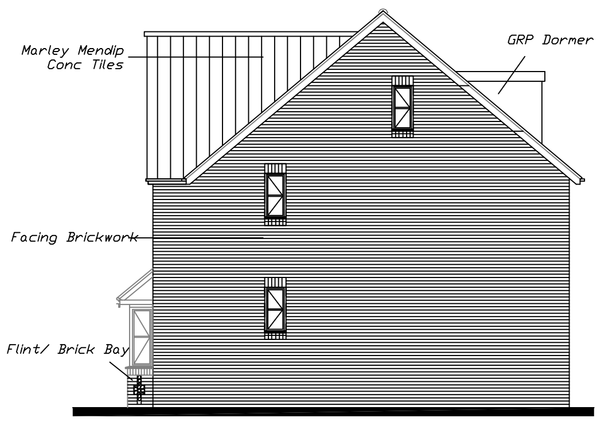

Side Elevation For Midhurst

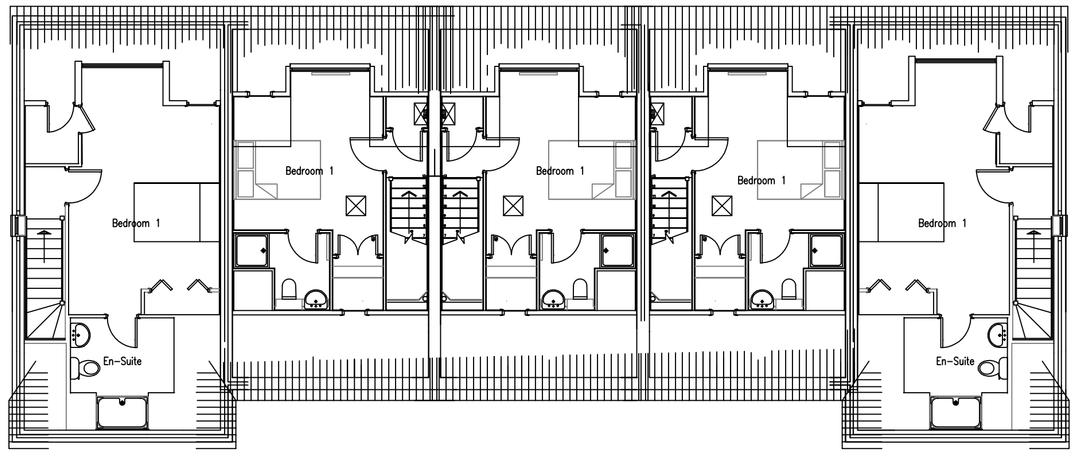

Midhurst
SECOND FLOOR PLAN
SCALE 1:100

REV	DESCRIPTION	DATE
A.	Revised For Planning.	9.11.11

REVISION

job no.	drawing no.	rev.
023 001	010	A.

scale	drawn by	date
1:100@A1	AP	Oct 11

CAD File: v:\littlehampton\thep poplars\8 acre site\planning\selinas drafts 040326

Residential Units Plots 1-5,
The Poplars (Former HRI Site)
Worthing Road, Littlehampton.
West Sussex.
Midhurst & Findon House Type
Typical 1:100 Plans & Elevations.

Hargreaves
Rustington House, Worthing Road, Rustington, West Sussex, BN16 3PS
Tel No: (01903) 777777 Fax No: (01903) 777700