




Elevation Of Garage Block (East)

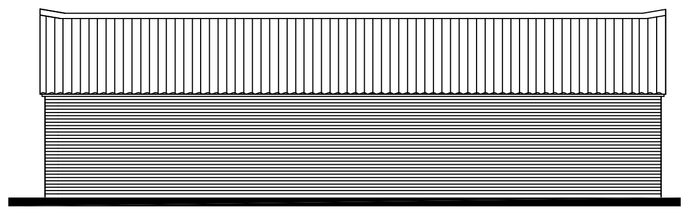


Rear Elevation (West)

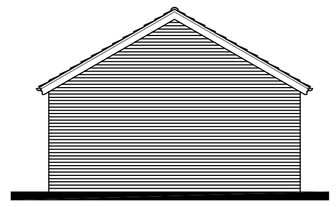


Side Elevation (South)

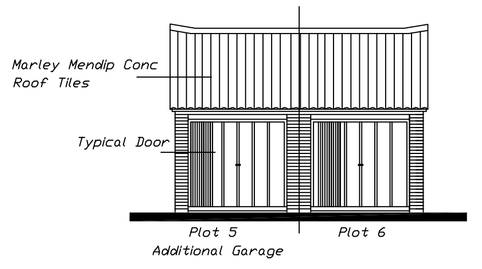


Elevation Of Garage Block (West)

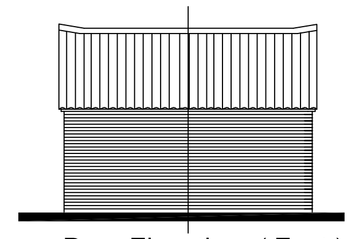


Rear Elevation (East)

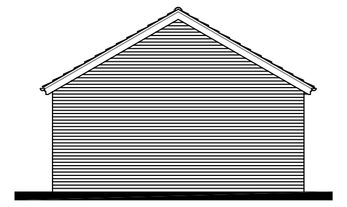


Side Elevation (North)

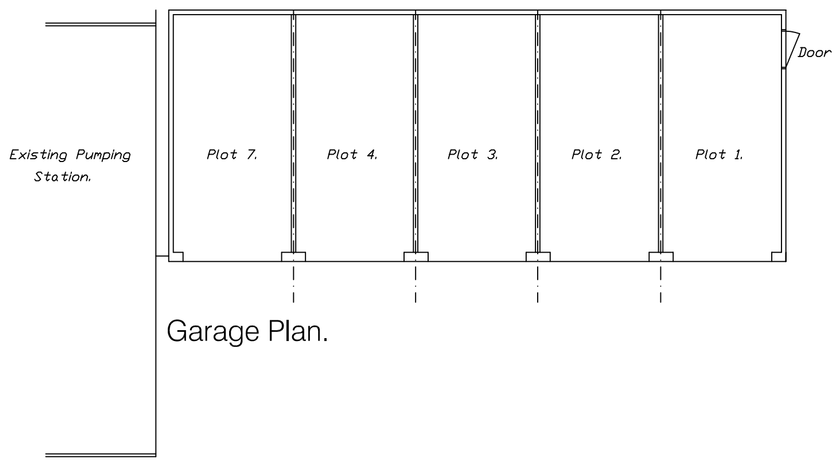


Garage Plan.

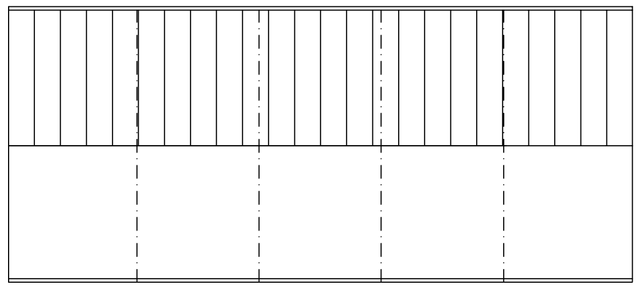


Roof Plan.

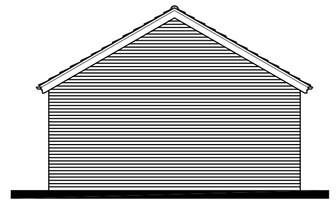


Side Elevation (North)

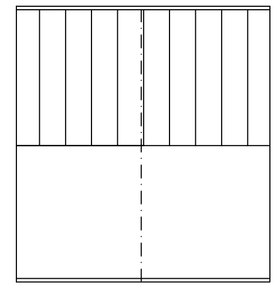


Roof Plan.

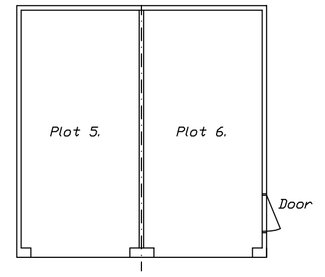


Garage Plan.

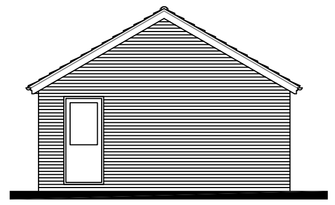


Side Elevation (South)

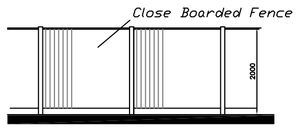


Close Boarded Fence ref Cb.

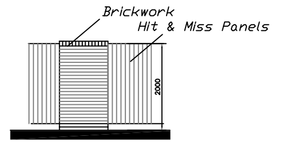


Brick Piers & Hit & Miss Timber Panels ref BP.

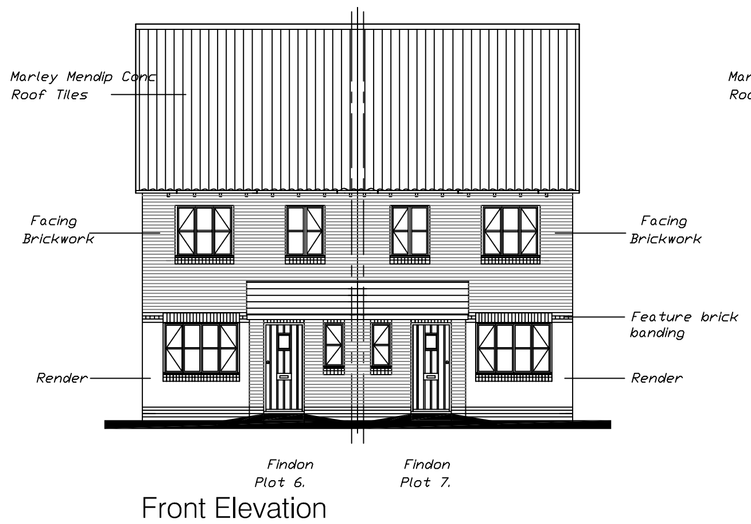


Front Elevation

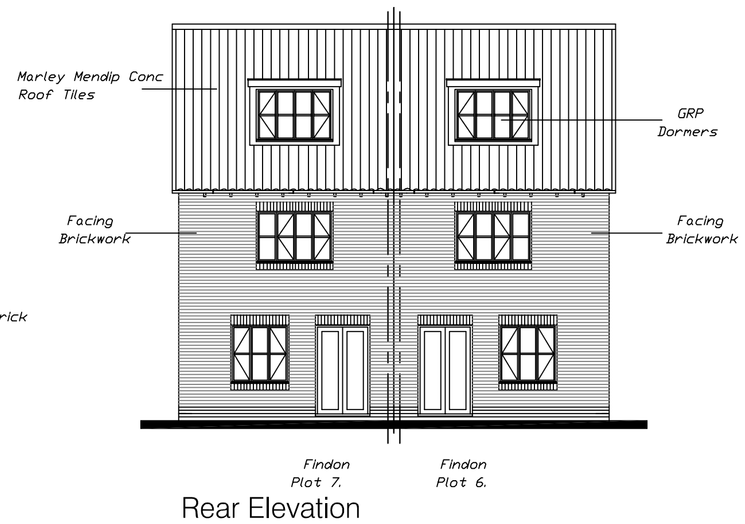


Rear Elevation

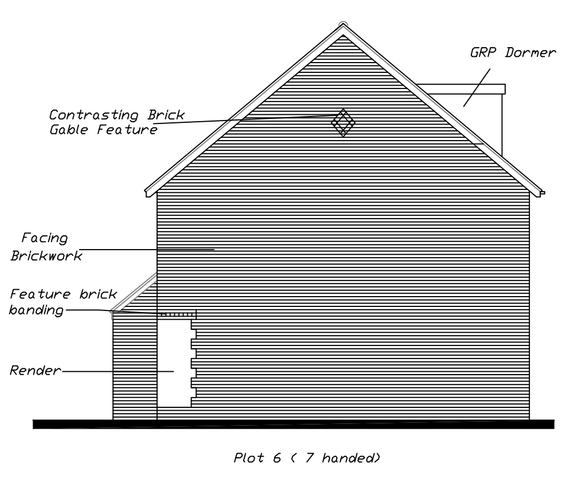


Side Elevation

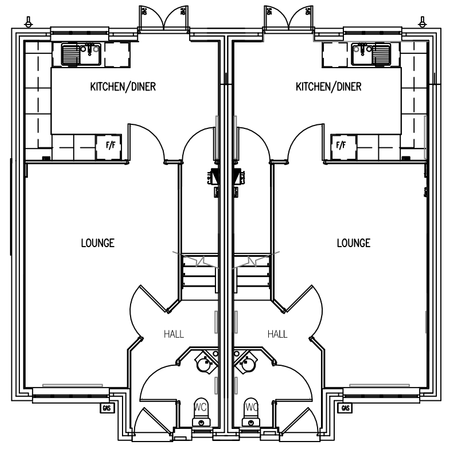


Findon
GROUND FLOOR PLAN
SCALE 1:100

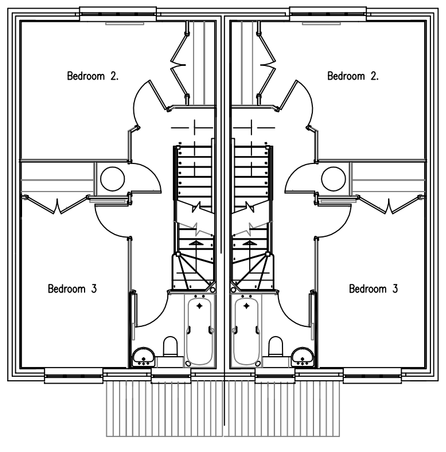

Findon
FIRST FLOOR PLAN
SCALE 1:100

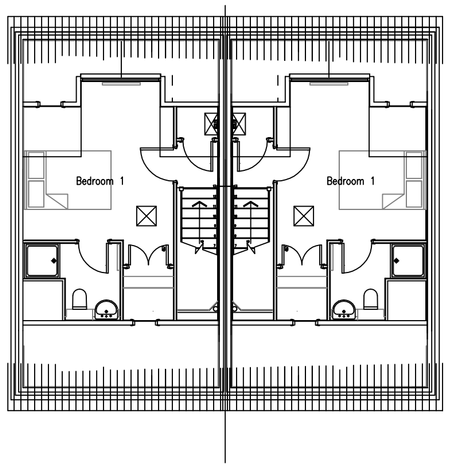

Findon
SECOND FLOOR PLAN
SCALE 1:100

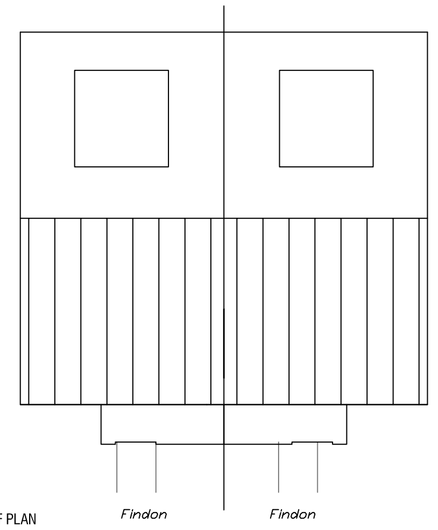

ROOF PLAN
SCALE 1:100

Findon Floor Plans.

REV	DESCRIPTION	DATE
B.	Garage Block sizes increased.	9.07.12
A.	Revised For Planning.	9.11.11

REVISION

job no.	drawing no.	rev.
023 001	011	B

scale	drawn by	date
1:100@A1	CB	July 12

CAD File: v:\littlehampton\thep poplars\8 acre site\planning\selinas drafts 040326

Residential Units Plots 6 & 7,
The Poplars (Former HRI Site)
Worthing Road, Littlehampton.
West Sussex.
Findon House Type & Garages,
Typical 1:100 Plans & Elevations.

Hargreaves
Rustington House, Worthing Road, Rustington, West Sussex, BN16 3PS
Tel No: (01903) 777777 Fax No: (01903) 777700