



Proposed finishes:
Roof; corrugated galvanised steel sheet
Walls; pre-cast conc panels pebble dash finish
Fenestration; white uPVC window, steel doors
Fascias, timber with black guttering

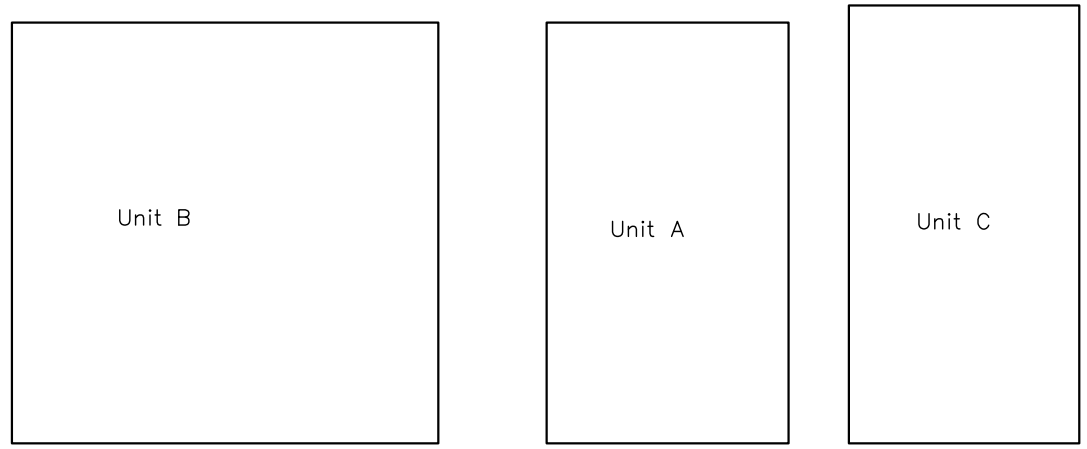

Roof plans

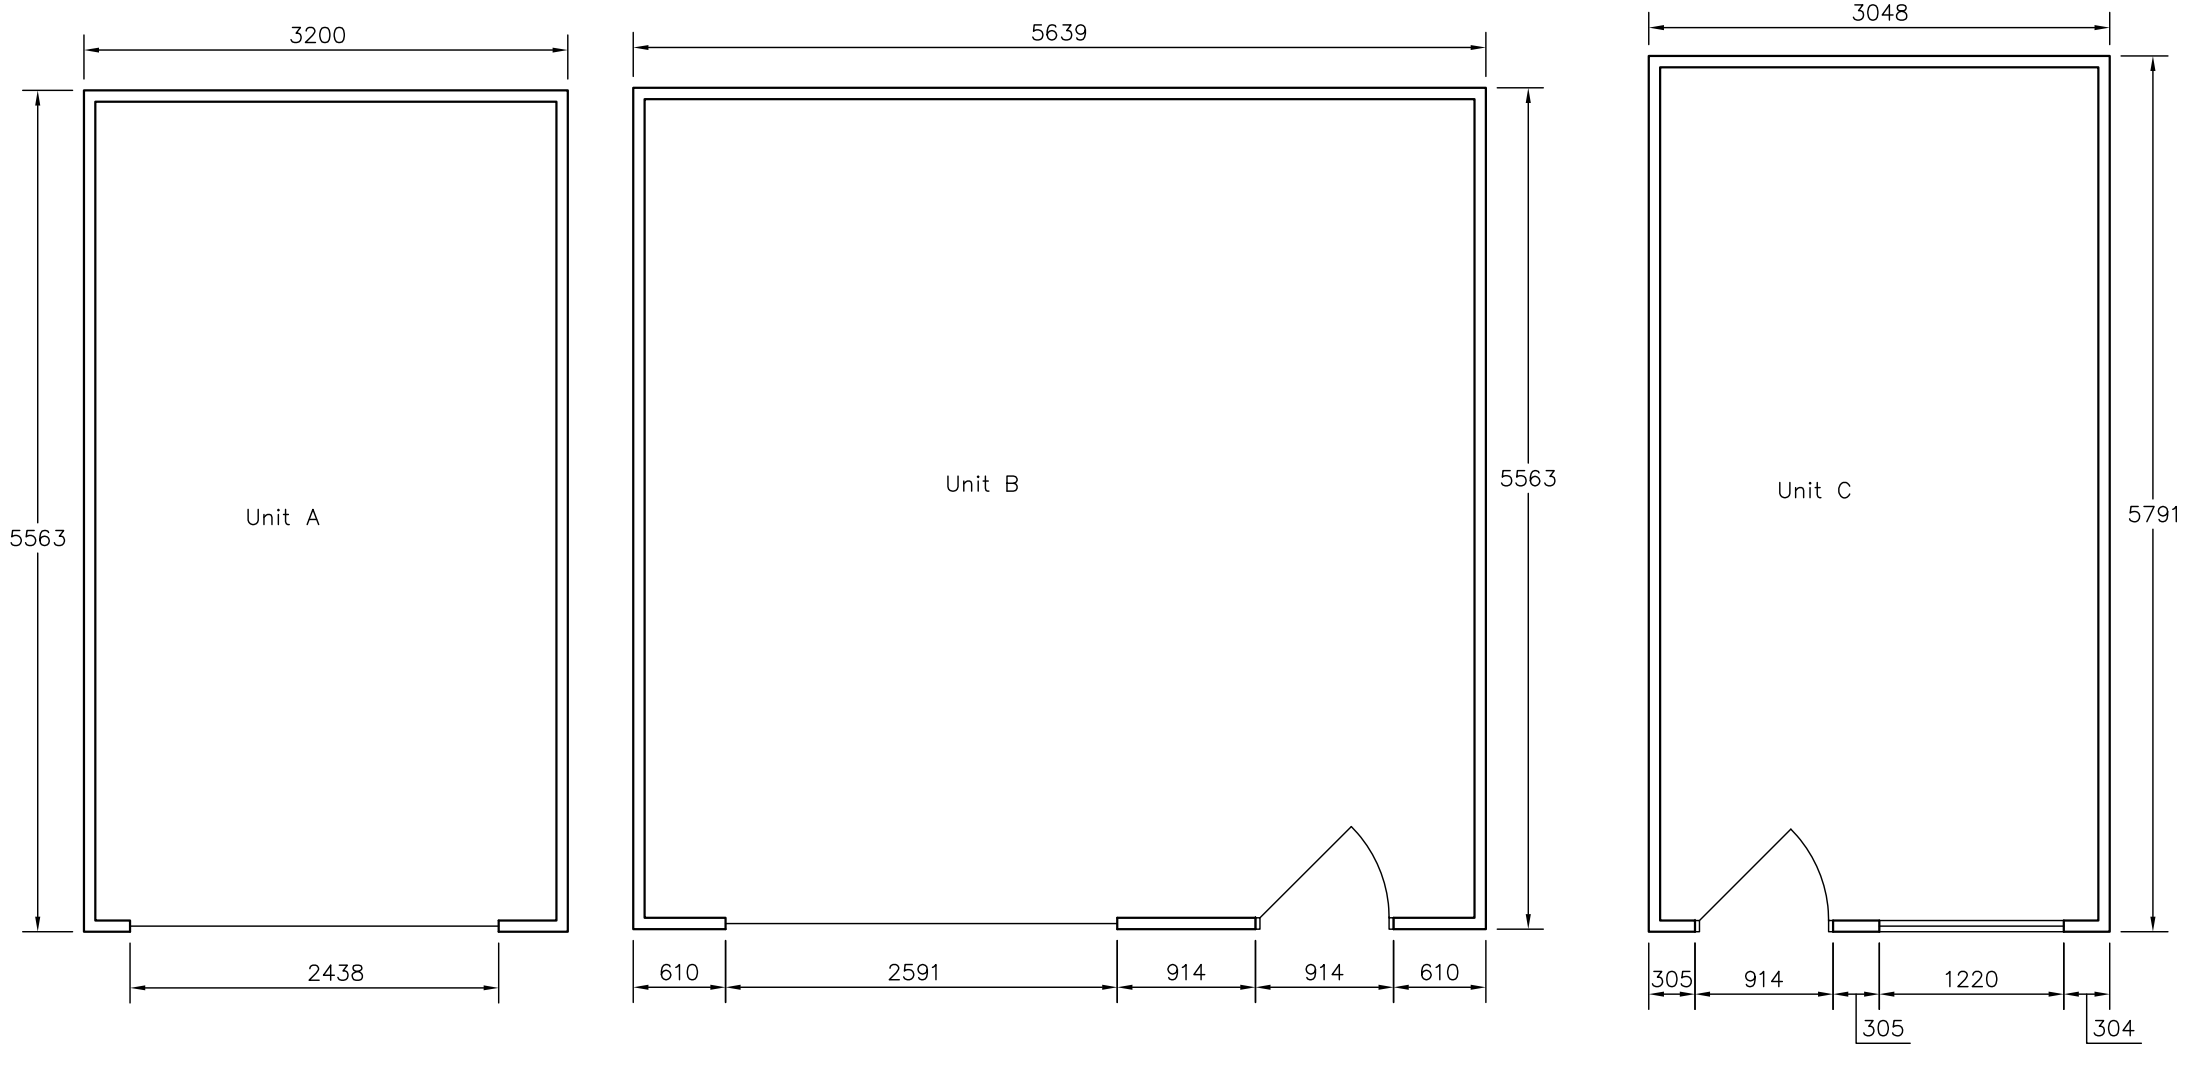

Floor plans

Amendments: –

Bryceson Shaw Associates
Surveyors and Designers
2 Wellesley Court, Fitzalan Road, Littlehampton,
West Sussex BN17 5JW
Tel. 01903 734381 Mobile: 07889 651301
E-mail: brycesonshaw@btinternet.com

Project:
Proposed new garages; Land to rear of 2-16 Sussex Street, Littlehampton BN17 6JD

Drawing:
Plans and elevations as proposed

For:
Mr. P. Sutton

Drawn:	Date:
PKS	**June 2014**
Scales: **1:50 1:100**	No: **1615/01/01**

To scale when printed on A3

ARUN DISTRICT COUNCIL LU/213/14/PL