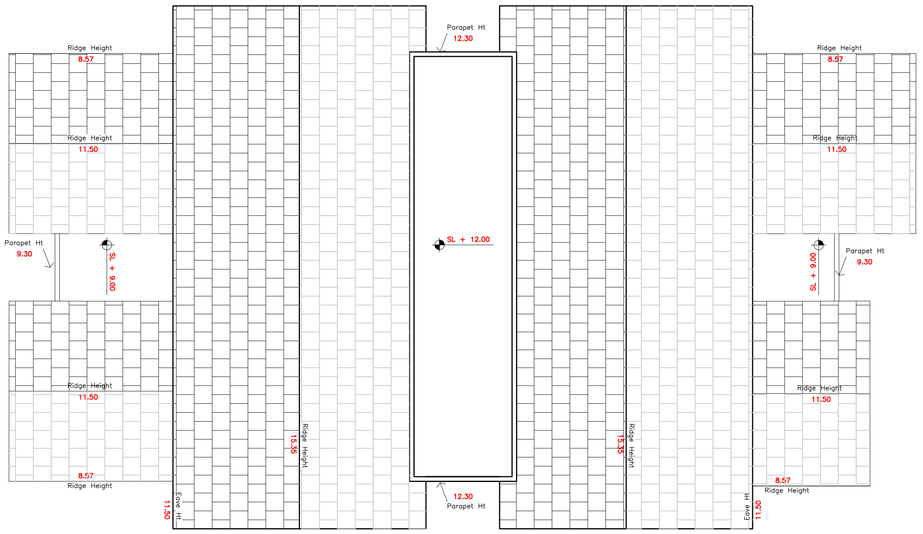


0 4 8 12 16 20

B2 ROOF PLAN | Scale 1:100 @ A1

N

Legend	
	Site Boundary

Project
ANCHOR SPRINGS,
Littlehampton

Drawing Tittle
PROPOSED
B2 ROOF PLAN

Sheet	Scale		
A1	**As indicated**		
Date	Drawn by		
8.04.2020	**UrbanS**		
Pr no.	Drawing no.	Revision	
LH1	**LH1-USY-R0-03-DR-A-0015**	**R0**	

urban symbiotics

Studio 122, China Works, Black Prince Road, SE1 7SJ,
LONDON, UNITED KINGDOM
AVEO Group Limited trading as Urban Symbiotics
Copyright © 2016 AVEO Group Ltd. Registration No. 9981470