ARUN DISTRICT COUNCIL
No. LU 219 09
Received

Floor Construction (as existing)

Scale 1:50

at

The Old House
37 East Street
Littlehampton
West Sussex BN17 6AU

for

The Franciscan Missionary Sisters
St. Josephs Convent
East Street
Littlehampton
West Sussex BN17 6AU

31/7/2009

WEST ELEVATION
(rear)

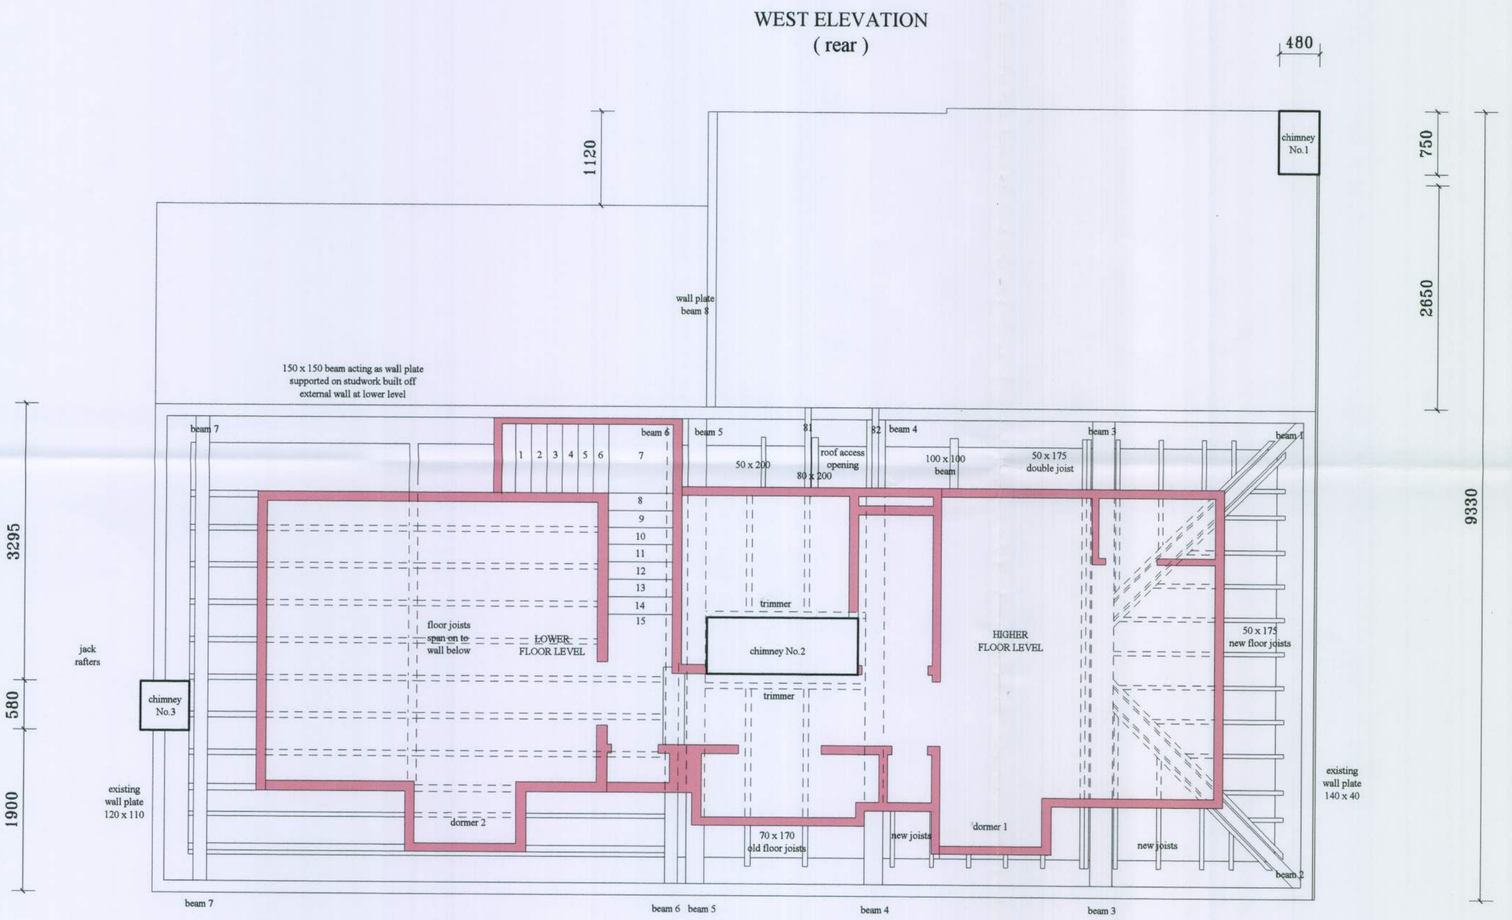

SOUTH ELEVATION
(side)

NORTH ELEVATION
(side)

EAST ELEVATION
(front)

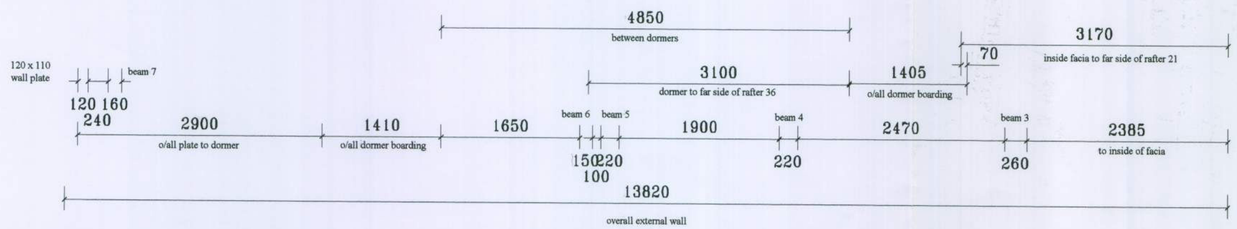

KJW
DESIGN & DRAWING SERVICES
www.kjwdesign.co.uk

9 Petworth Road
Haslemere
Surrey - GU27 2JB

tel. 01428 664304 fax. 01428 664305
mobile : 07810 828815 e-mail : info@kjwdesign.co.uk

ARUN DISTRICT COUNCIL LU/219/09/L