PROPOSED GROUND FLOOR PLAN 1:50

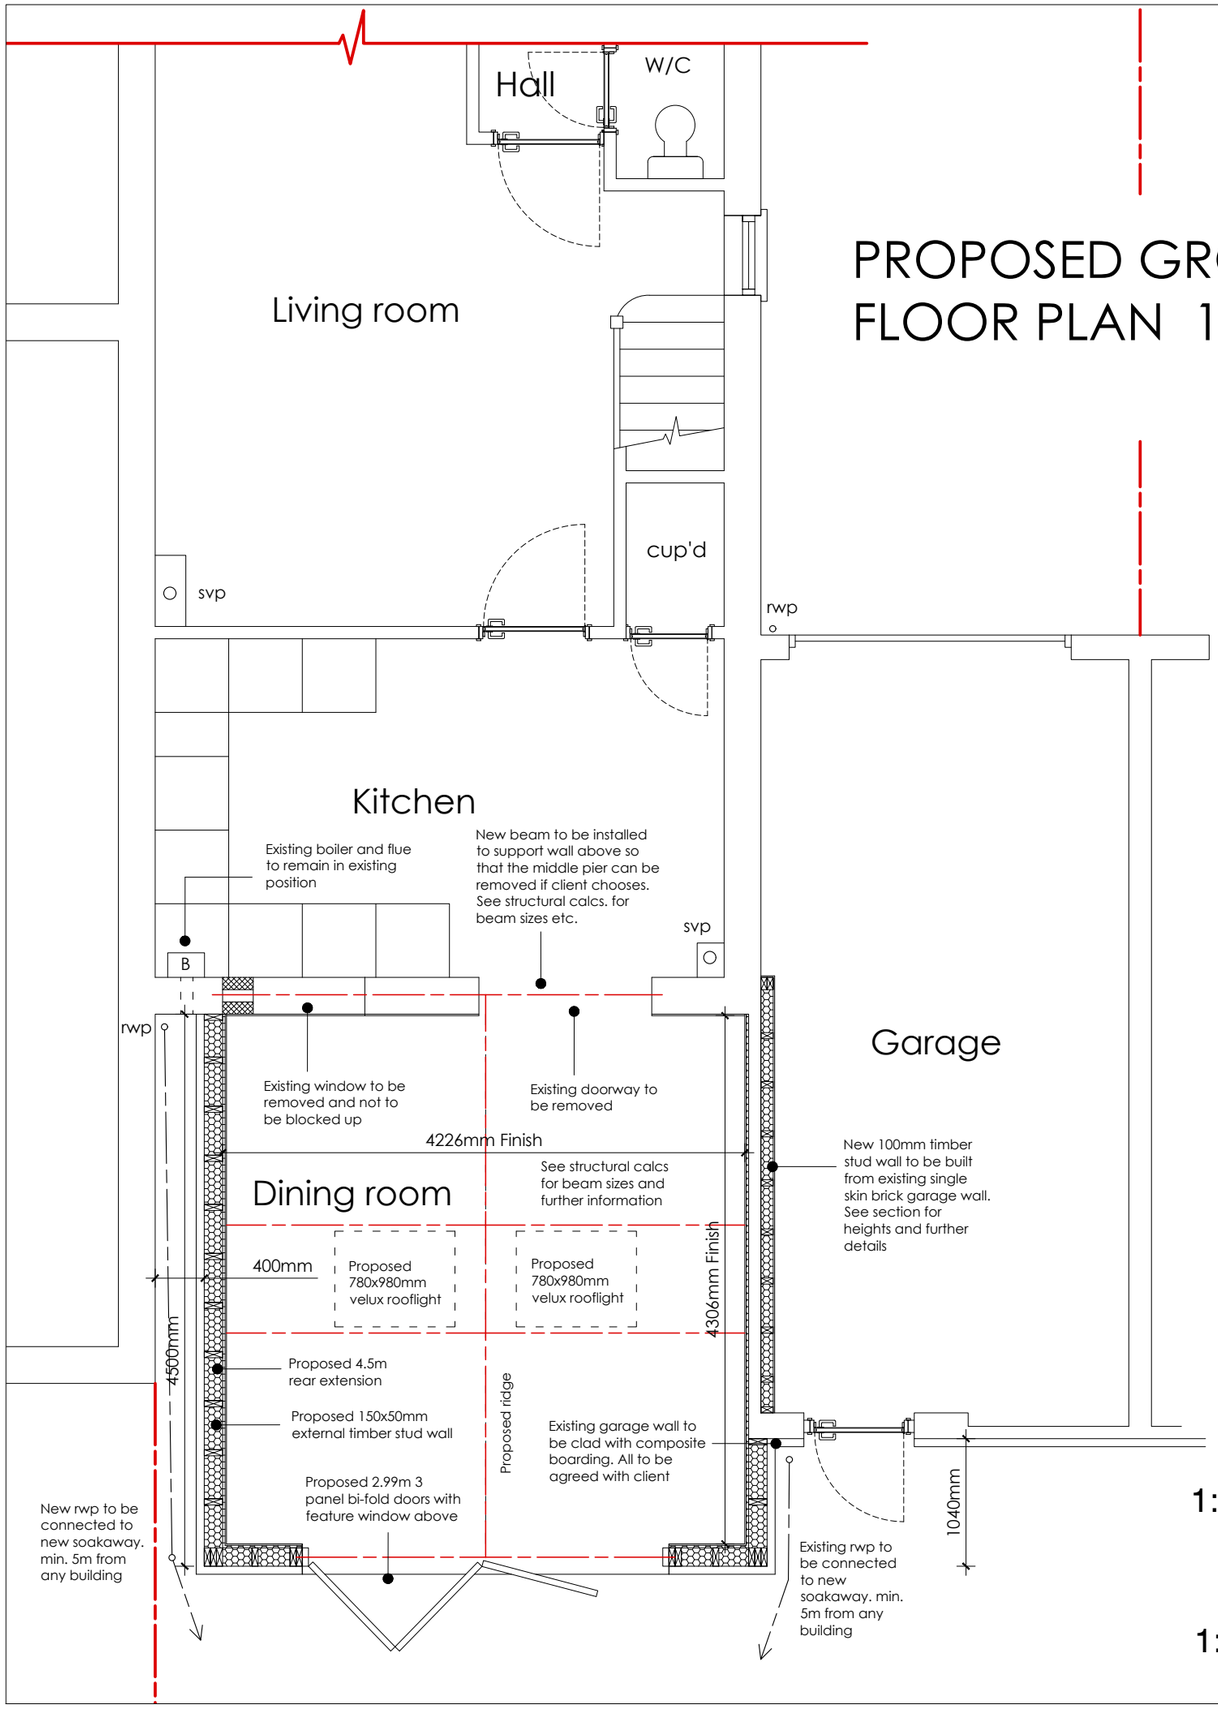

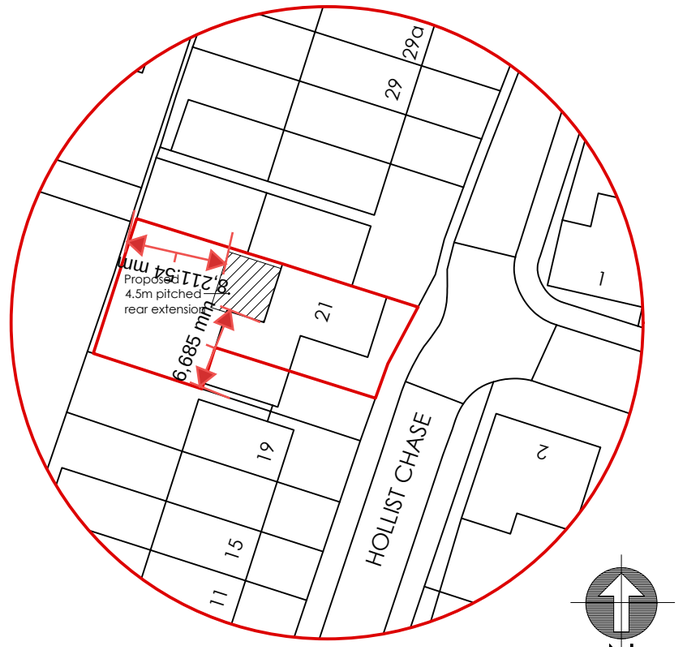

SITE PLAN 1:500

0m 5m 10m 15m 20m 25m 30m 35m 40m 45m 50m

1:100 0m 1m 2m 3m 4m 5m

1:50 0m 1m 2m 3m 4m 5m

ama
architectural & quantity surveying services
atterbury moore associates

Unit 1 Gosling Croft Business Park
Long Furlong
Clapham Worthing
West Sussex BN13 3UT

01903 871131
carl@atterburymoore.co.uk

Client:

Address of Works: 21 Hollist Chase
Littlehampton
West Sussex
BN17 6FY

Drawing Title: Proposed Rear Extension
Permitted Development Issue

Paper Size:	A3	Date:	Aug. 2020

Job Number:	Drawing Number:	Revision:
AR-148	02	Revision

General Notes:

1: Do not scale from these drawings (unless for planning purposes).
2: Drawings to be read in conjunction with the structural calculations and the building notes provided.
3: The client/ contractor is advised to read the separate notes and the details provided in the structural calculations regarding the CDM regulations.
4: The property owner is reminded to serve a Party Wall Notice on any adjoining owner should they need to do so under the requirements of the Party Wall Act 1996.
5: No work should be undertaken until all consents (Planning and Building Control) have been received and approved in writing. Any work undertaken without consent is done so at the clients risk.
6: All dimensions to be checked on site prior to ordering any materials, kitchens or bathrooms.
7: All existing foundations and lintels taking any additional loads are to be exposed and agreed with the Building Control Officer.

Revision	Date	Amendment

ARUN DISTRICT COUNCIL LU/220/20/HH