

ARUN DISTRICT COUNCIL LU/298/17/PL

Scale 1:50


0 5 10

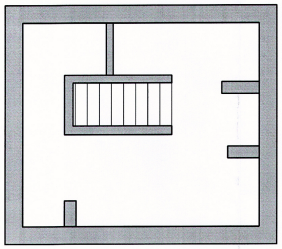


Existing Basement Floor Plan - 1:50

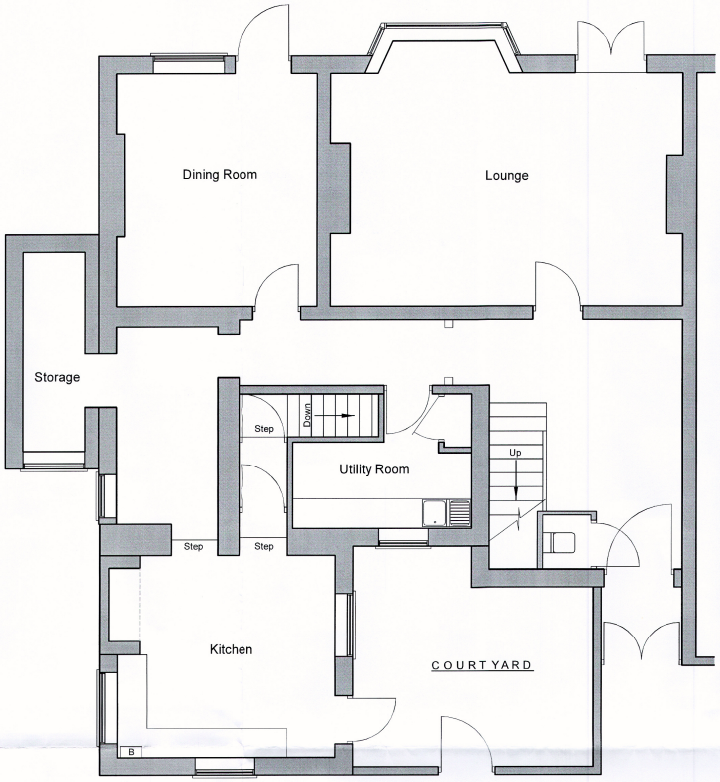


Existing Ground Floor Plan - 1:50

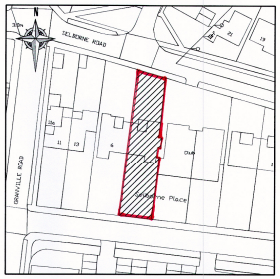


Location Plan 1:1000

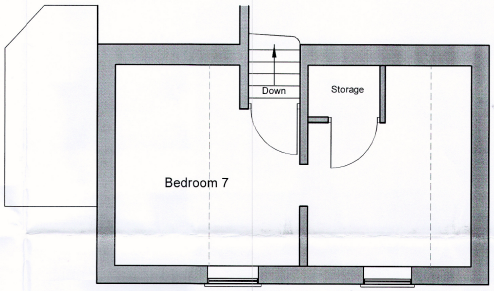

Existing Loft Floor Plan - 1:50

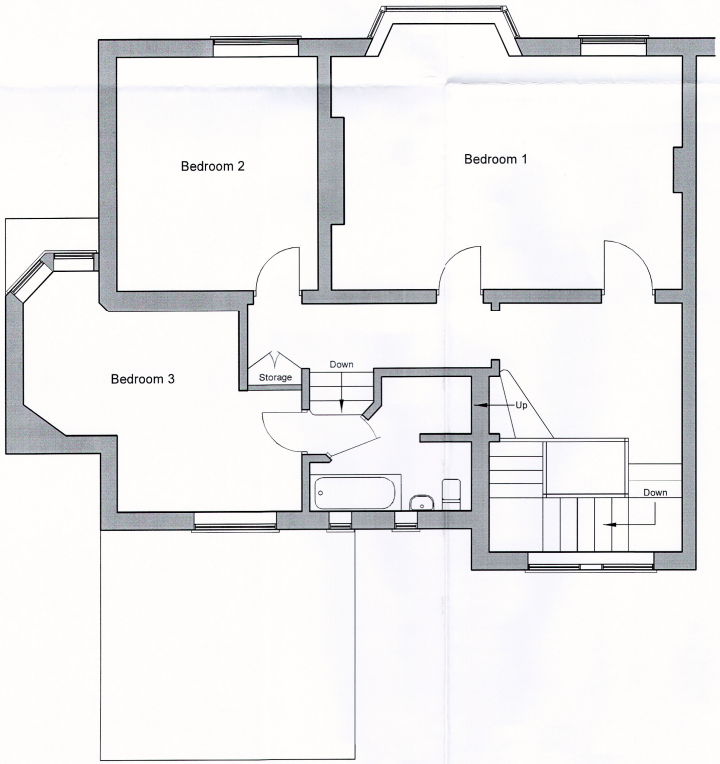

Existing First Floor Plan - 1:50

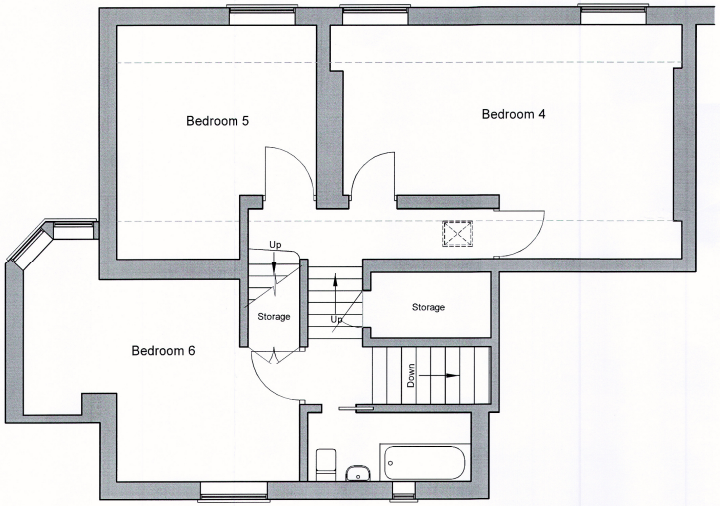

Existing Second / Third Floor Plan - 1:50

NOTES

1. All dimensions must be checked on site.
2. All dimensions are in millimetres unless stated otherwise.
3. Drawing shall be read in conjunction with structural calculations, specification and typical standard details.

Rev.	Date	Description
AMENDMENTS		

H A Plans & Design

email harold.parr@hapservices.co.uk
Website www.hapbrsandesign.co.uk
Tel:07944 642850 / 0208432 2099

New Builds
Extensions
Loft Conversions
Civil Engineering Consultant
Planning / Building Regulations

Client

Mr A. Shandakumar

Project

Proposed Change of Use @
5 Selborne Place
Littlehampton
West Sussex BN17 5NH

Title

Existing Floor Plans

Scale	As shown	Drawn	HAP
Size	A1	Date	August 2017

Drg. No. EX/FP/01