

ARUN DISTRICT COUNCIL LU/298/17/PL

Scale 1:50

0 5 10

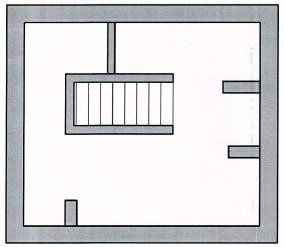


Proposed Basement Floor Plan - 1:50

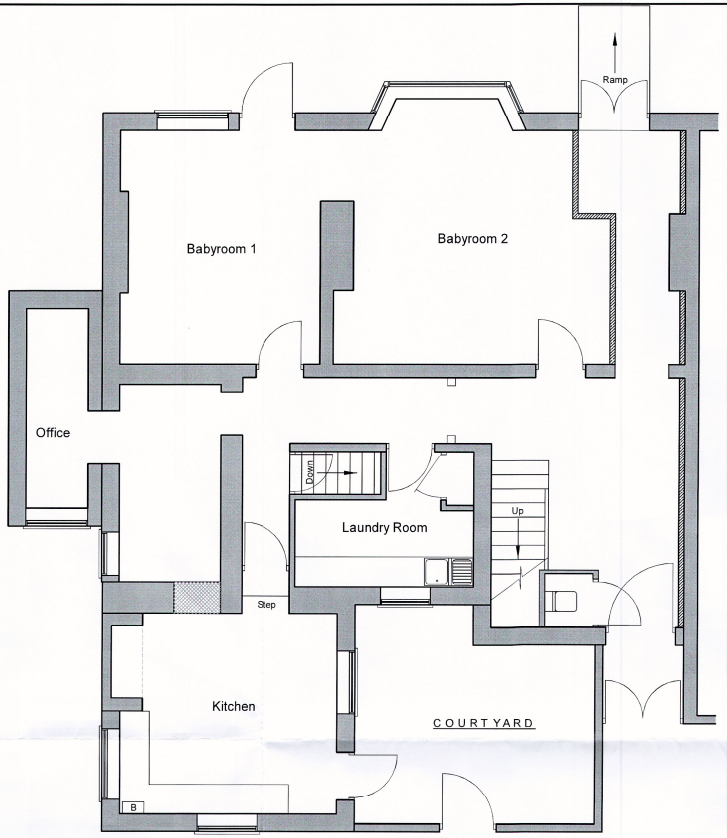

Proposed Ground Floor Plan - 1:50




Proposed First Floor Plan - 1:50

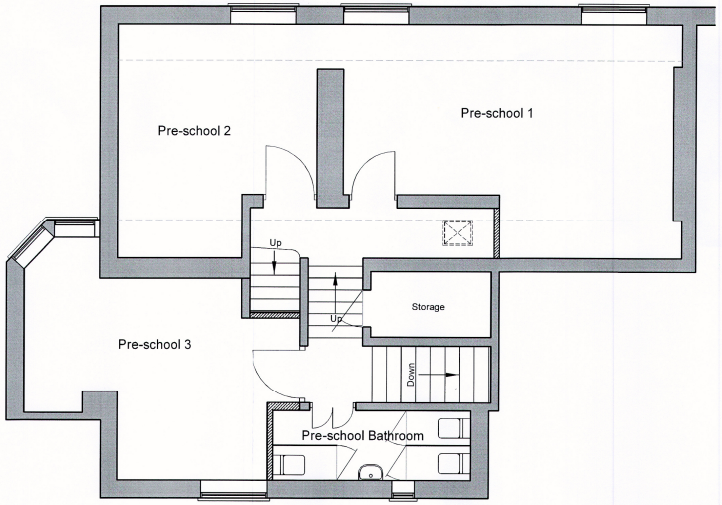

Proposed Second / Third Floor Plan - 1:50



Block Plan 1:500

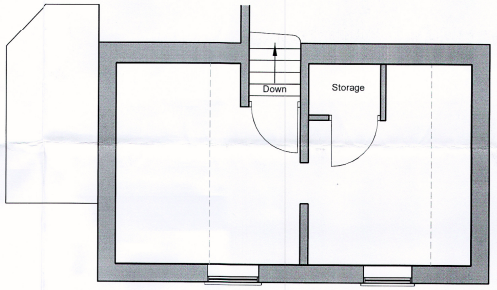

Proposed Loft Floor Plan - 1:50

NOTES

1. All dimensions must be checked on site.
2. All dimensions are in millimetres unless stated otherwise.
3. Drawing shall be read in conjunction with structural calculations, specification and typical standard details.

Rev.	Date	Description
		AMENDMENTS

H A Plans & Design
email:harold.pain@hapservices.co.uk
Website:www.haplansanddesign.co.uk
Tel:07944 642856 / 0208432 2099
New Builds
Extensions
Loft Conversions
Civil Engineering Consultant
Planning / Building Regulations

Client
Mr A. Shandakumar

Project
Proposed Change of Use @
5 Selborne Place
Littlehampton
West Sussex BN17 5NH

Title
Proposed Floor Plans

Scale	As shown	Drawn	HAP
Size	A1	Date	August 2017

Drg. No. PR/FP/02