


ARUN DISTRICT COUNCIL LJ/20171/HH

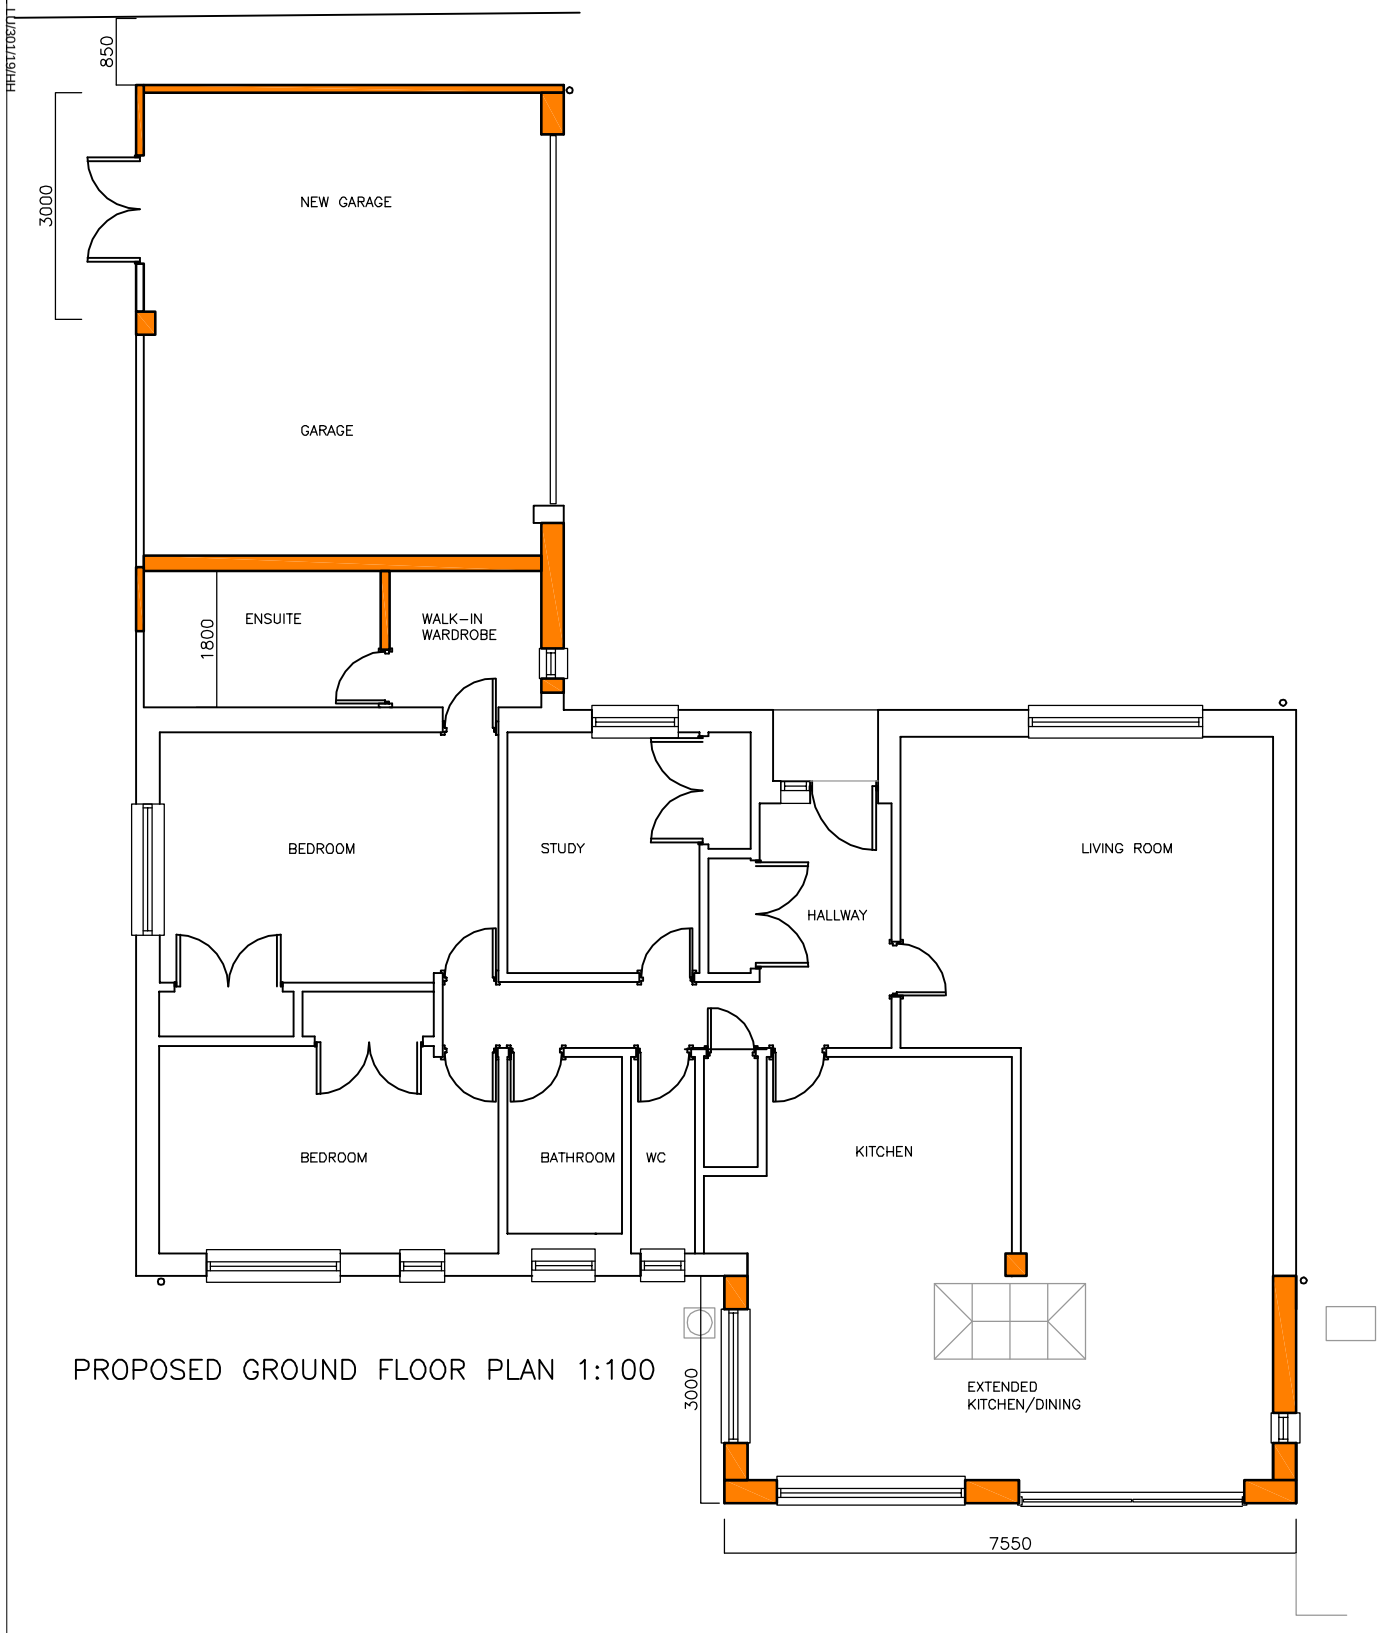


PROPOSED GROUND FLOOR PLAN 1:100

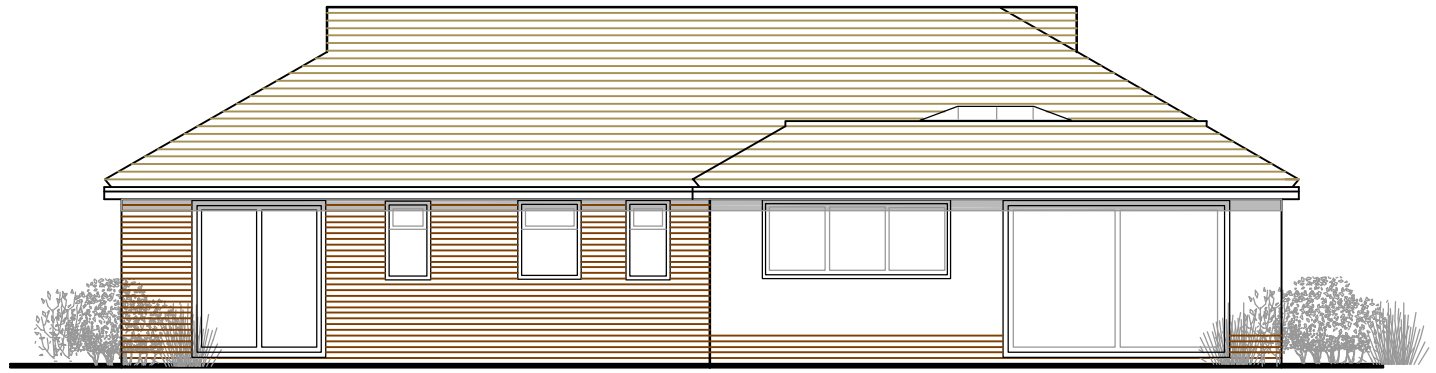


PROPOSED SOUTH ELEVATION 1:100

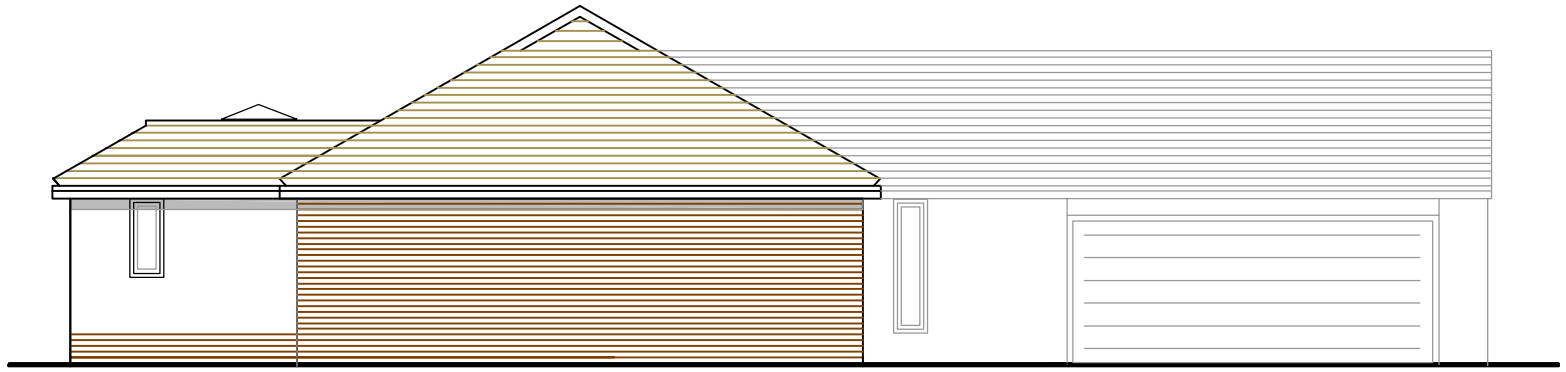

PROPOSED EAST ELEVATION 1:100

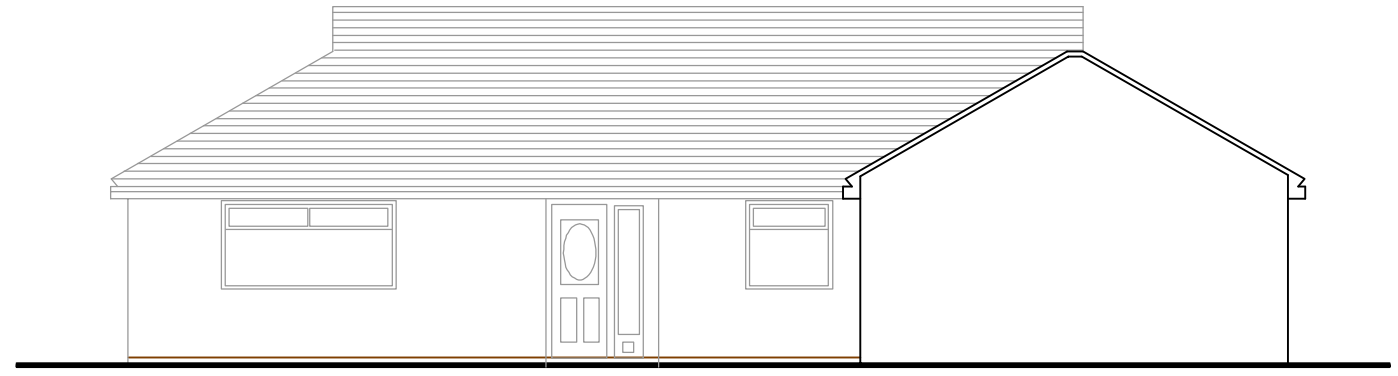

PROPOSED NORTH ELEVATION 1:100

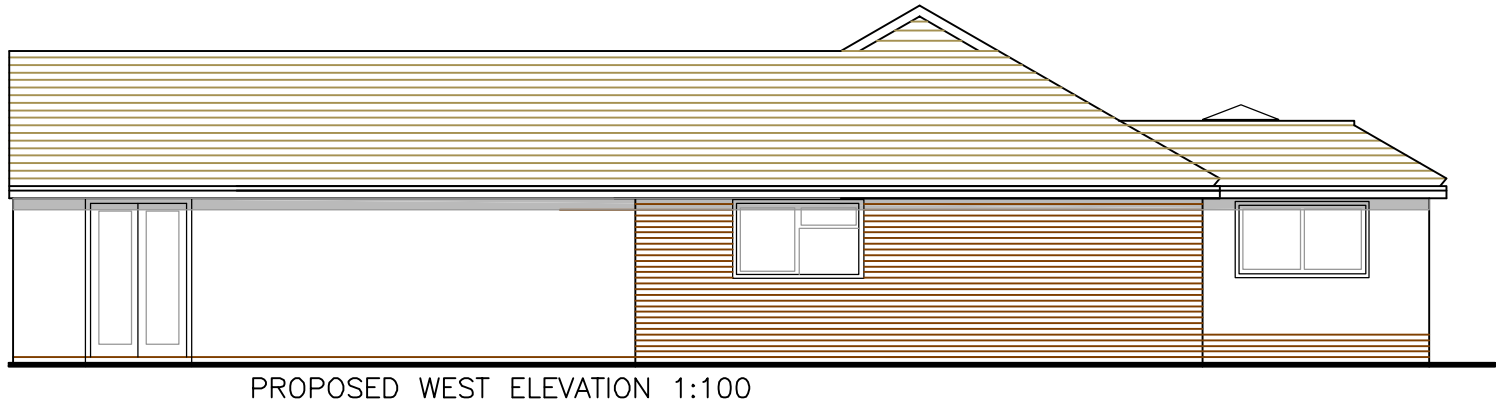

PROPOSED WEST ELEVATION 1:100

AMdesign

ARCHITECTURE DESIGN DEVELOPMENT

Leeza Aldis-Hobbs ARB RIBA SPAB

Mob: 07756 329400

E-mail: leeza@amdesignltd.co.uk

PROJECT

78 WESTLANDS
RUSTINGTON
WEST SUSSEX
BN16 3NW

PROJECT STAGE

PLANNING

DRAWING

PROPOSED PLAN

DRAWING No 301/03

REVISION

SCALE 1:100 DRAWN LA

DATE SEPT 2019 CHECKED

LETTER	REVISION	DATE

This scheme is subject to town planning and all other necessary consents. All dimesions and levels to be checked on site. This drawing is to be read in conjunction with other relevant drawings and documents. Report all discrepancies to the Architect before work commences.

N