


South elevation | proposed

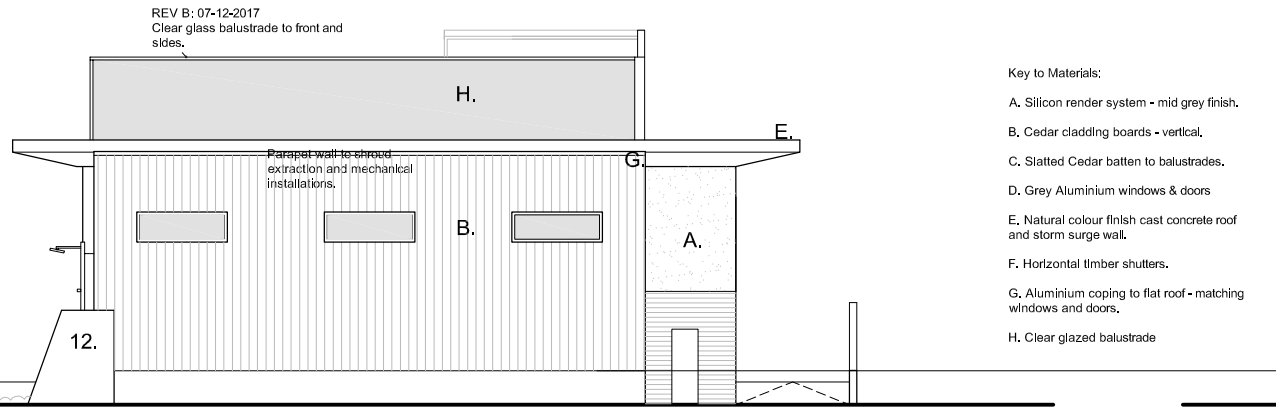

East elevation | proposed

Key to Materials:

A. Silicon render system - mid grey finish.

B. Cedar cladding boards - vertical.

C. Slatted Cedar batten to balustrades.


D. Grey Aluminium windows & doors

E. Natural colour finish cast concrete roof and storm surge wall.


F. Horizontal timber shutters.

G. Aluminium coping to flat roof - matching windows and doors.

H. Clear glazed balustrade

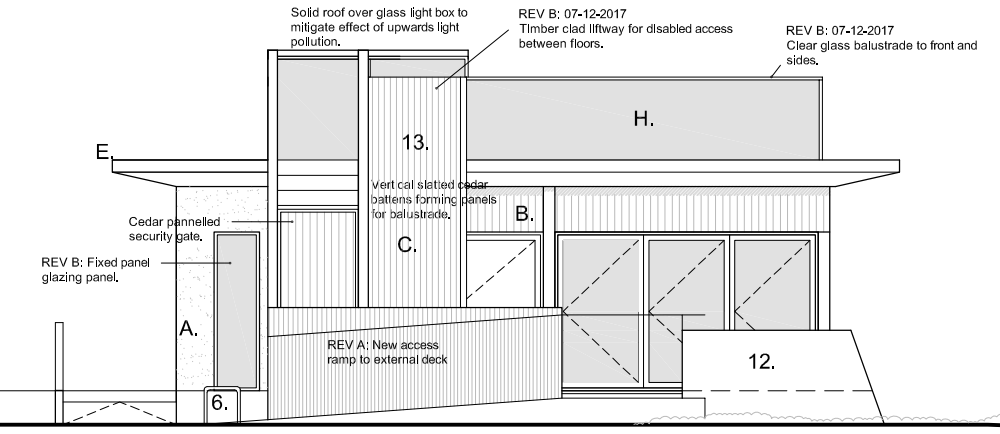

West elevation | proposed

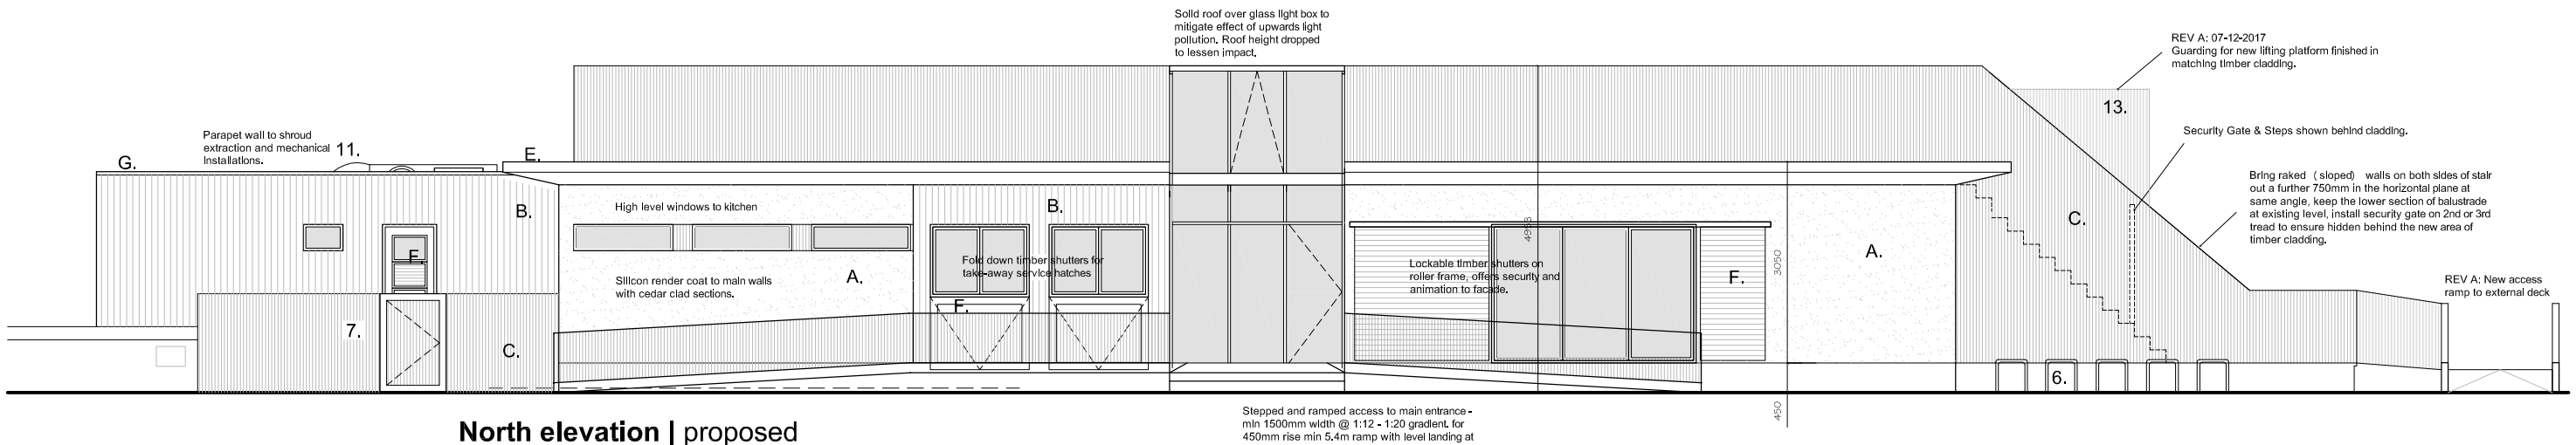

North elevation | proposed



PROPOSED ELEVATIONS

PLANNING ISSUE DRAWING
REV B: Access lifting platform and window added, balustrade materials altered. 07-12-2017
REV A: Access ramp to side deck added 06-11-2017

CLOUD9 DESIGN STUDIO
(M): 07792 379302 (E) rudi.design.co@gmail.com (W) cloud9designstudio.co.uk

Project/address	New Kite School and Beach Cafe Promenade, Sea Road Littlehampton West Sussex, BN17 5GB	DRAWING	Proposed Elevations
		Drawing No/rev	C9/0103/04A
		Scale	1:100 @ A3
		Date	September 2017
Client	Mr J Hawkins	Drawn By	Rudi

Note: these drawings are prepared for planning puposes only, do not scale for any other purpose.

ARUN DISTRICT COUNCIL LU/307/17/PL