
THIS DRAWING MUST BE READ INCONJUNCTION


GENERAL NOTES




FRONT ELEVATION

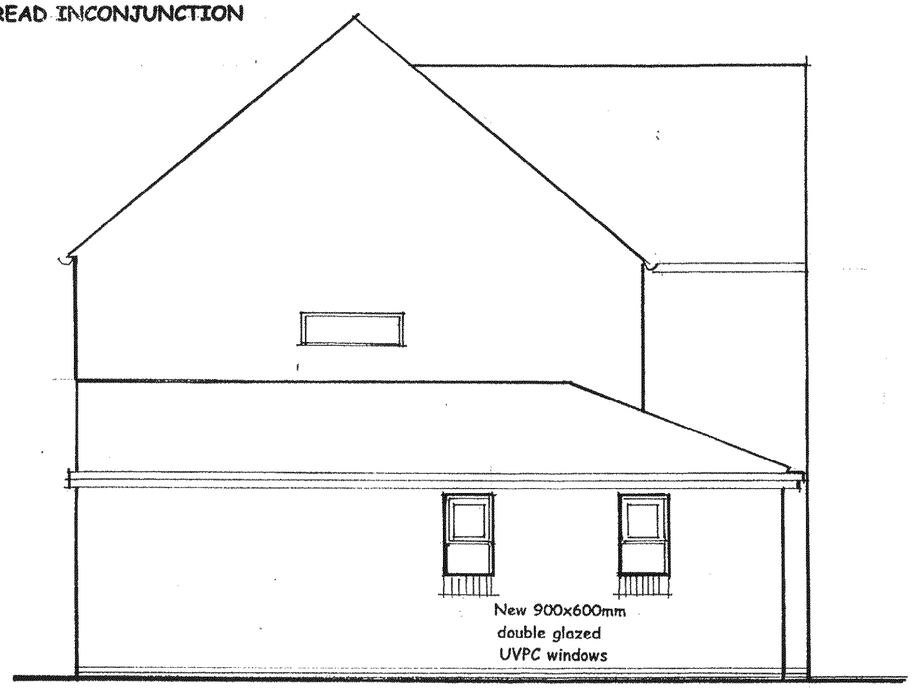

SIDE ELEVATION

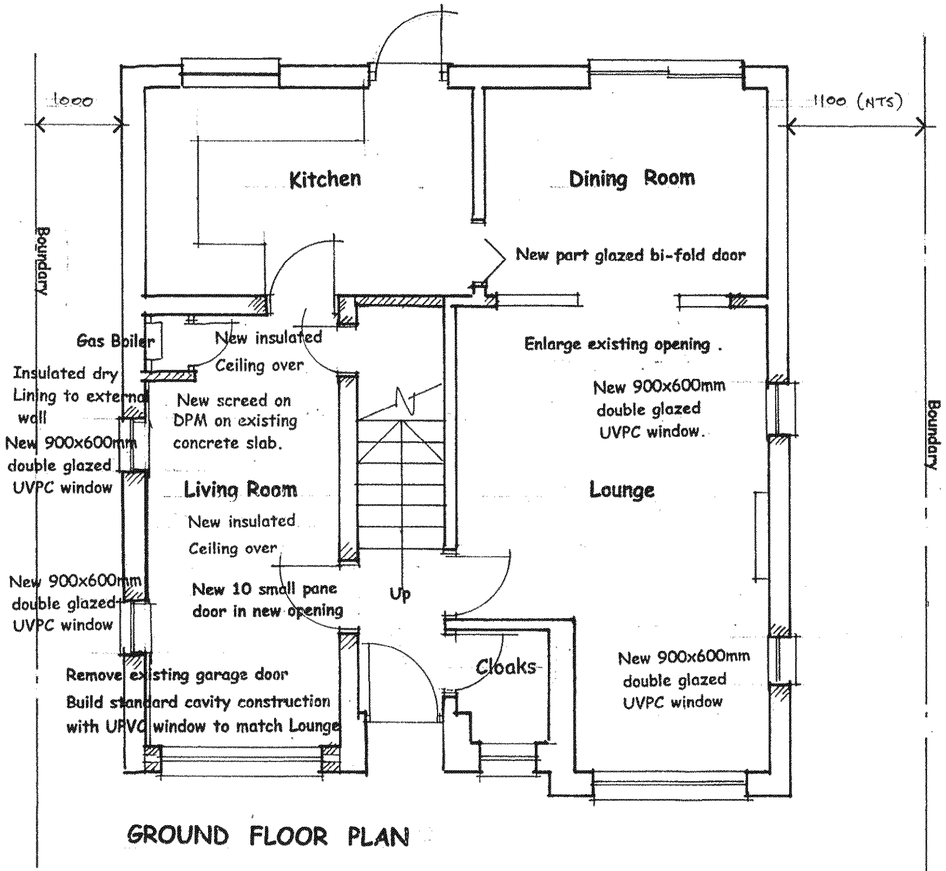

GROUND FLOOR PLAN

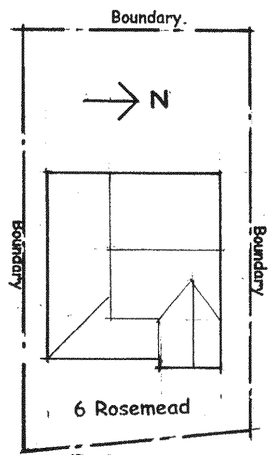

SITE PLAN scale 1 : 200

PLAN IT SUSSEX.

Architectural Services

119 Newland Road Worthing BN11 1LB

01903 208283

07826657609

Drawing Title

PROPOSED GARAGE CONVERSION INTO HABITABLE ROOM MINOR ALTERATIONS

Project Address.

6 ROSEMEAD
LITTLEHAMPTON
WEST SUSSEX
BN17 6UH

Scale	Date	Drawing number	Revision
1:50 1:200	30.09.2010	PI/101/02	

ARUN DISTRICT COUNCIL LU/326/10/