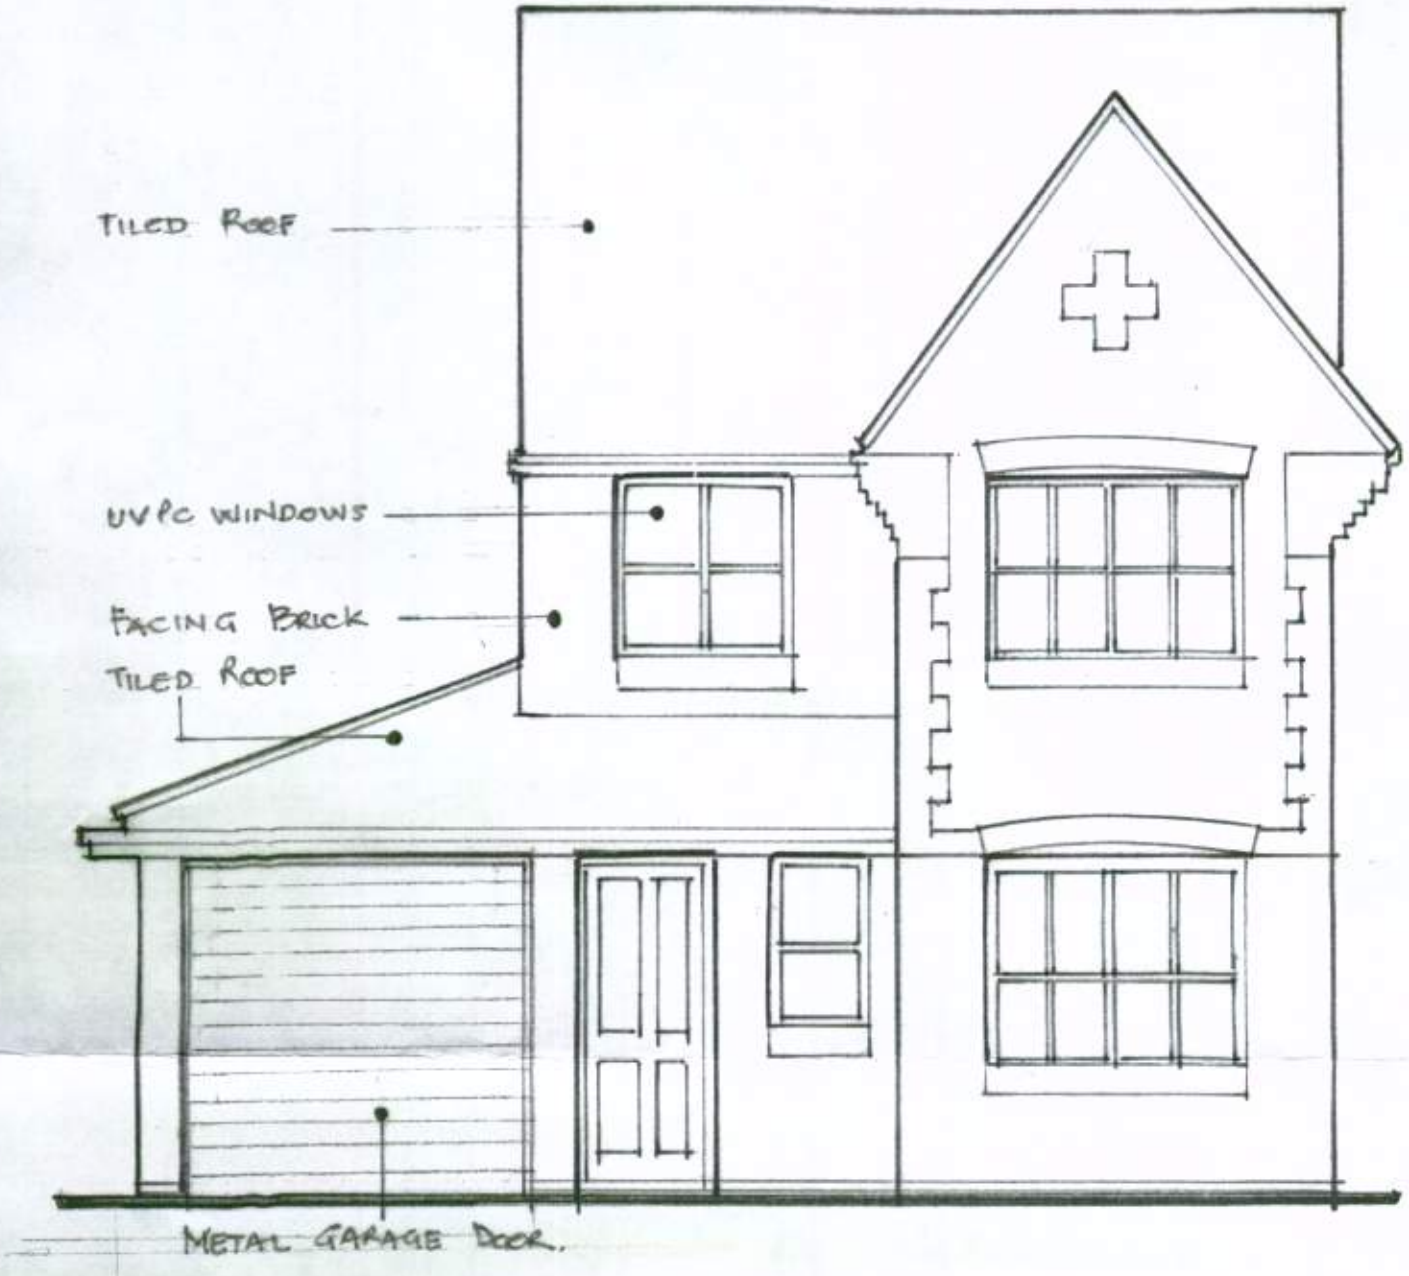


Existing Front Elevation 1:50

PLAN IT SUSSEX. Architectural Services 119 Newland Road Worthing BN11 1LB 01903 208283 07826657609	ELEVATION TO 6 ROSEMEAD LITTLEHAMPTON WEST SUSSEX BN16 3RA

DRG No PI/100/2/

ARUN DISTRICT COUNCIL LU/326/10/