ARUN DISTRICT COUNCIL LU/328/18/PL



Acer x freemanii tree




Box Hedging
(Buxus Sempervirens)

SMALL TREE IN CONTAINER ADDS VERTICAL SOFTENING




WEST ELEVATION
NTS

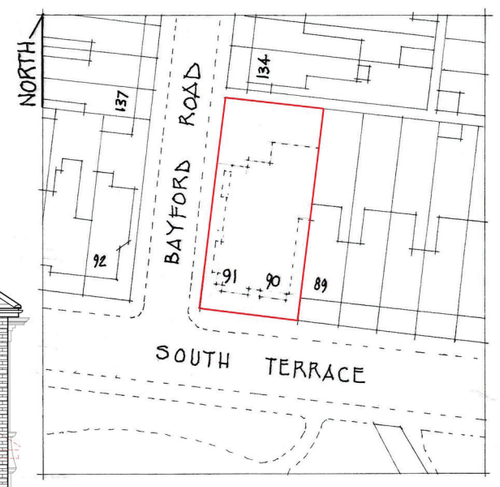

LOCATION PLAN
NTS



HEDGE WITH LOW SEASONAL PLANTING WITH SEATING

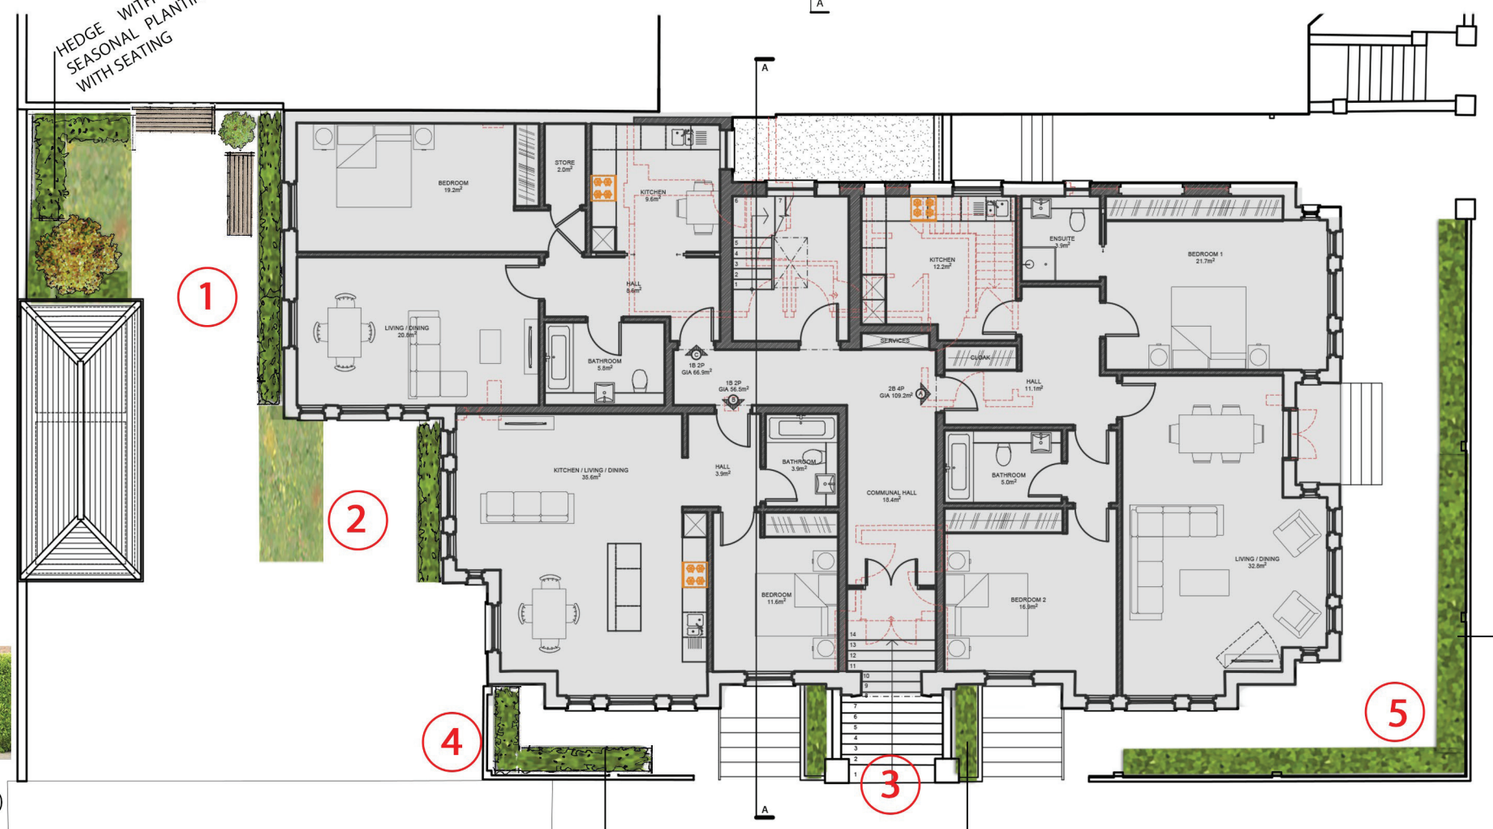

Laurel Hedge - (Prunus laurocerasus Rotundifolia)

FLOWERING HEDGES TO THE SOUTH AND WEST OFFER SEASONAL INTEREST AND SCREENING FROM THE ROAD

EVERGREEN HEDGES SOFTEN RAILING AND BUILDING CORNERS

FORMAL CLIPPED HEDGES FRAME ENTRANCE STEPS

UPPER GROUND FLOOR
NTS



Escallonia Iveyi hedge



Griselinia littoralis Hedge



Privet Hedge (Ligustrum Ovalifolium)

Key

1 Area locations relating to PJC-0790 002 Planting Plan

Note:
This drawing indicates design arrangement only. All works to be undertaken in accordance with best practice and all current BS & Building Regulations. Do not scale from drawing. Use figured dimensions only after checking.

Rev.	Description	Date / Signed

PJC Consultancy

PJC Consultancy Ltd
Chapter House, Priesthawes Farm,
Hailsham Road,
Polegate,
East Sussex.
BN26 6QU.
t: 01323 832 120
w: www.pjcconsultancy.com

Client
Djilali Cheddidi

Project Name
90+91
SOUTH TERRACE
LITTLEHAMPTON
WEST SUSSEX

Drawing Title
SOFT_LANDSCAPE_PLAN
GENERAL_ARRANGEMENT

Drawing No.	Scale	Revision
PJC 0790-001	NTS	-

	Signed	Date
Drawn	TR	12.10.2018
Designed	TR	12.10.2018