

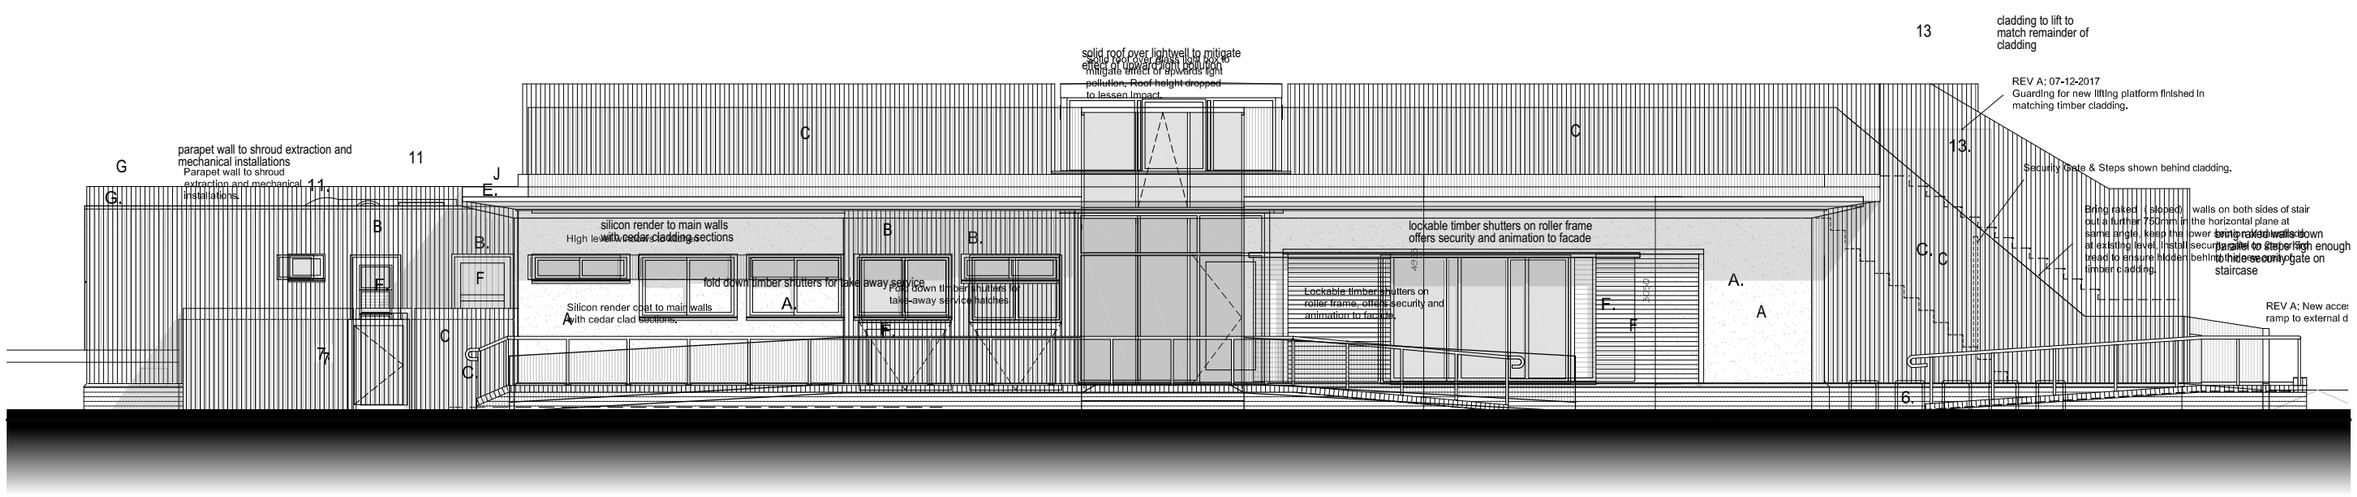



south elevation

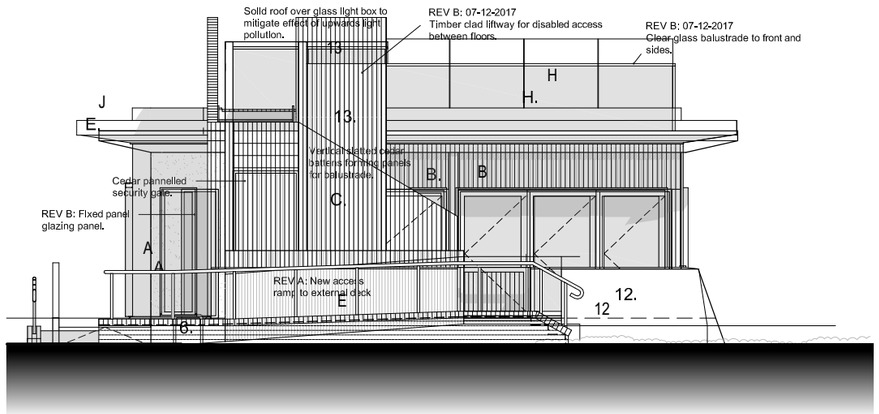


north elevation

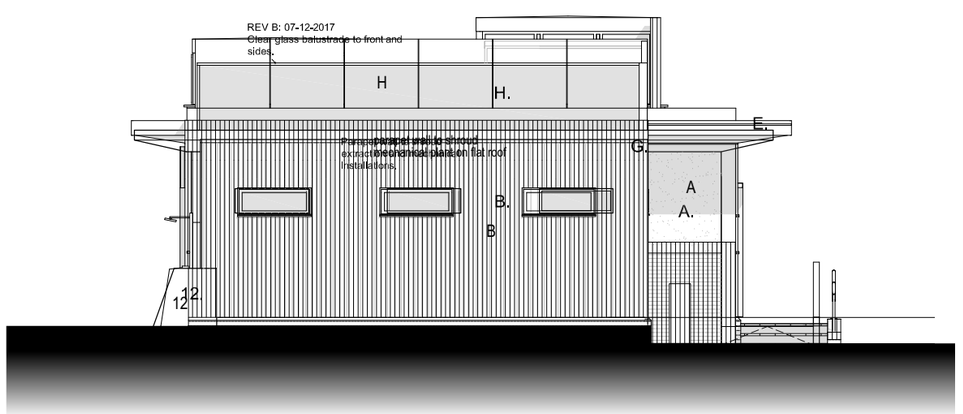


west elevation

IAN WOOD DESIGN CONSULTANT
14 Garfield Road ♦ Bitterne ♦ Southampton SO19 4BZ ♦ Hampshire
Phone 023 8033 3810 or 01489 773569

on behalf of

CLOUD9 DESIGN STUDIO
(M): 07792 379302 (E) rudi.design.co@gmail.com (W) cloud9designstudio.co.uk

Client JAMIE HAWKINS

Project KITE SURF CAFE AND SCHOOL
BEACH ROAD
LITTLEHAMPTON

Drawing Title Elevations
overlay of approved with
Planning amendments

Drawing CND1_SK05 Rev
Date OCT 2019 Scale 1 : 100 at A3

1:100 @ A3

ARUN DISTRICT COUNCIL LU/329/19/NMA