
ARUN DISTRICT COUNCIL:LU/32/09

ARUN DISTRICT COUNCIL
No. LU/32/09
RECEIVED

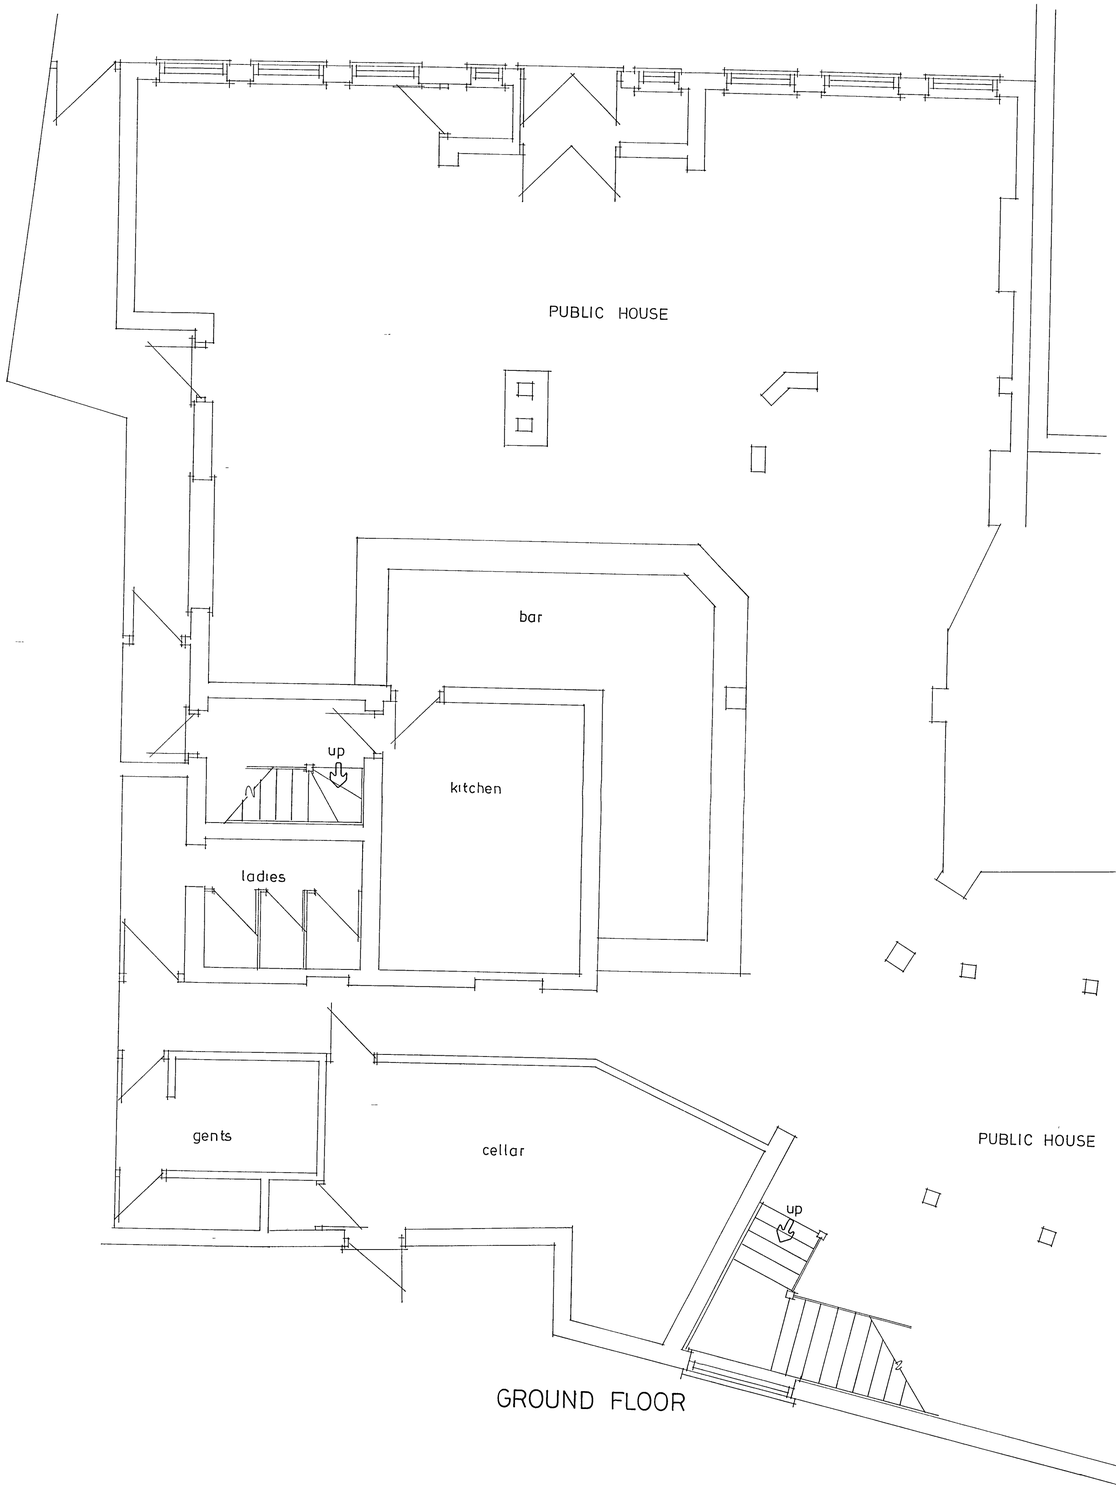


GROUND FLOOR



west elevation



north elevation

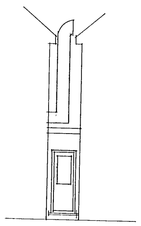

east elevation

A		
	Date	Revisions

Client

Job Title

Existing Layout
GROUND FLOOR

Drawing Title

5/7 East Street,
Littlehampton.

Scale 1:50 1:100

Date | Drawn by

Drg No. 437/03 | Rev.