

ARUN DISTRICT COUNCIL:LU/32/09


ARUN DISTRICT COUNCIL
No. LU 32 09

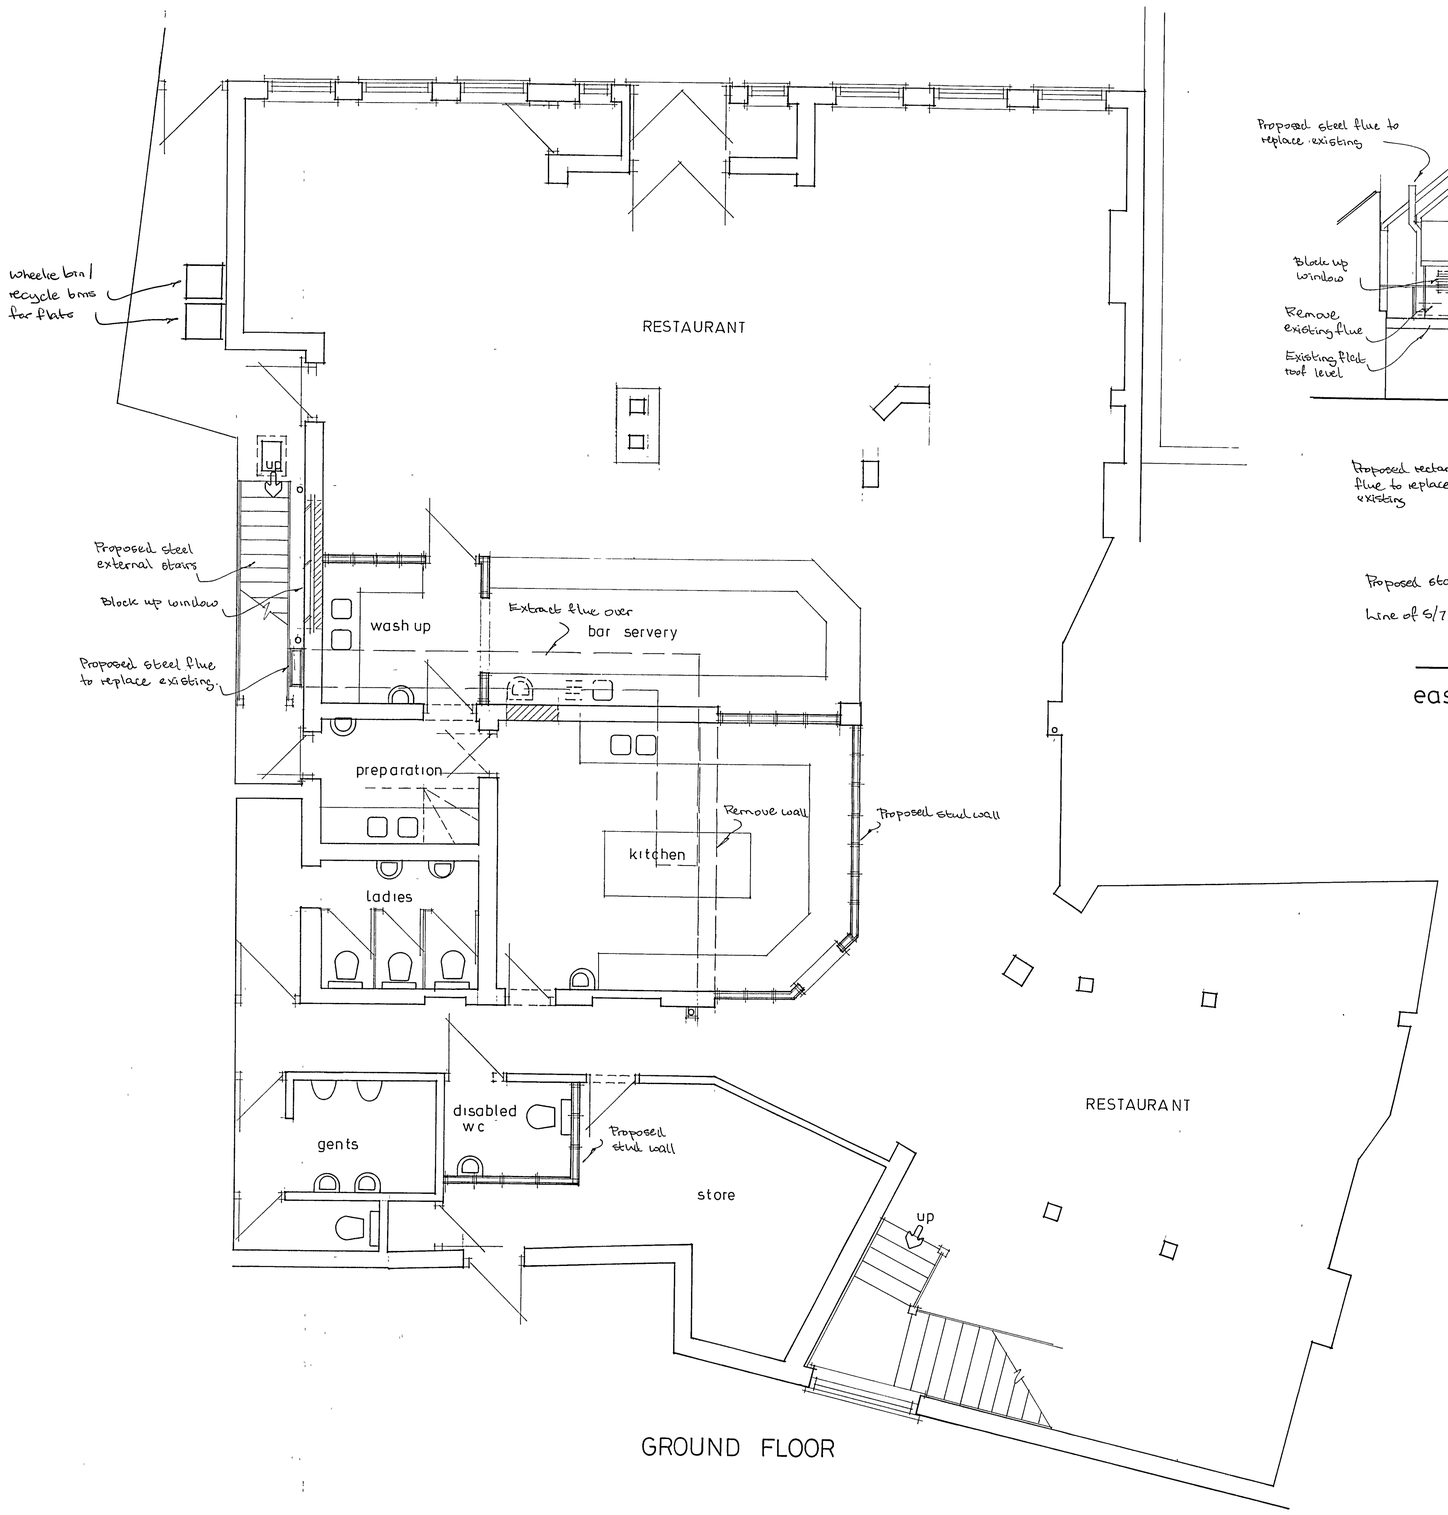


GROUND FLOOR

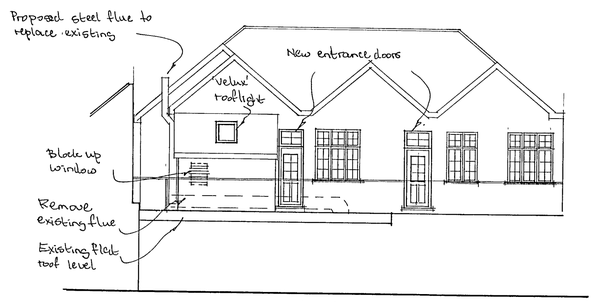


west elevation

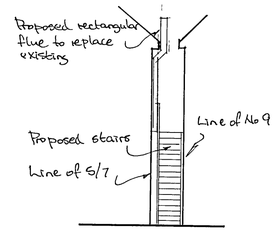

east elevation

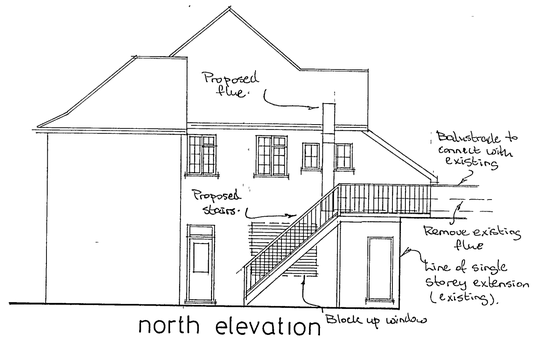

north elevation

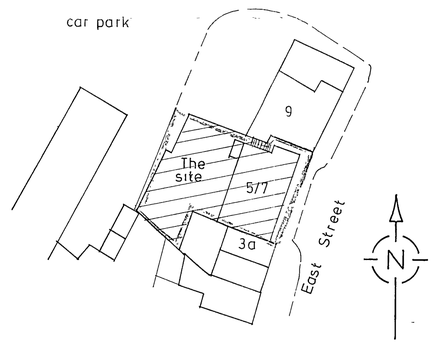

Block Plan 1:500

A		
	Date	Revisions

© copyright

Client
The Fish Factory (U K) Ltd

Job Title
Proposed Alterations
GROUND FLOOR

Drawing Title
5/7 East Street
Littlehampton

Scale 1:50 1:100

Date | Drawn by

Drg No. 437/01 | Rev.