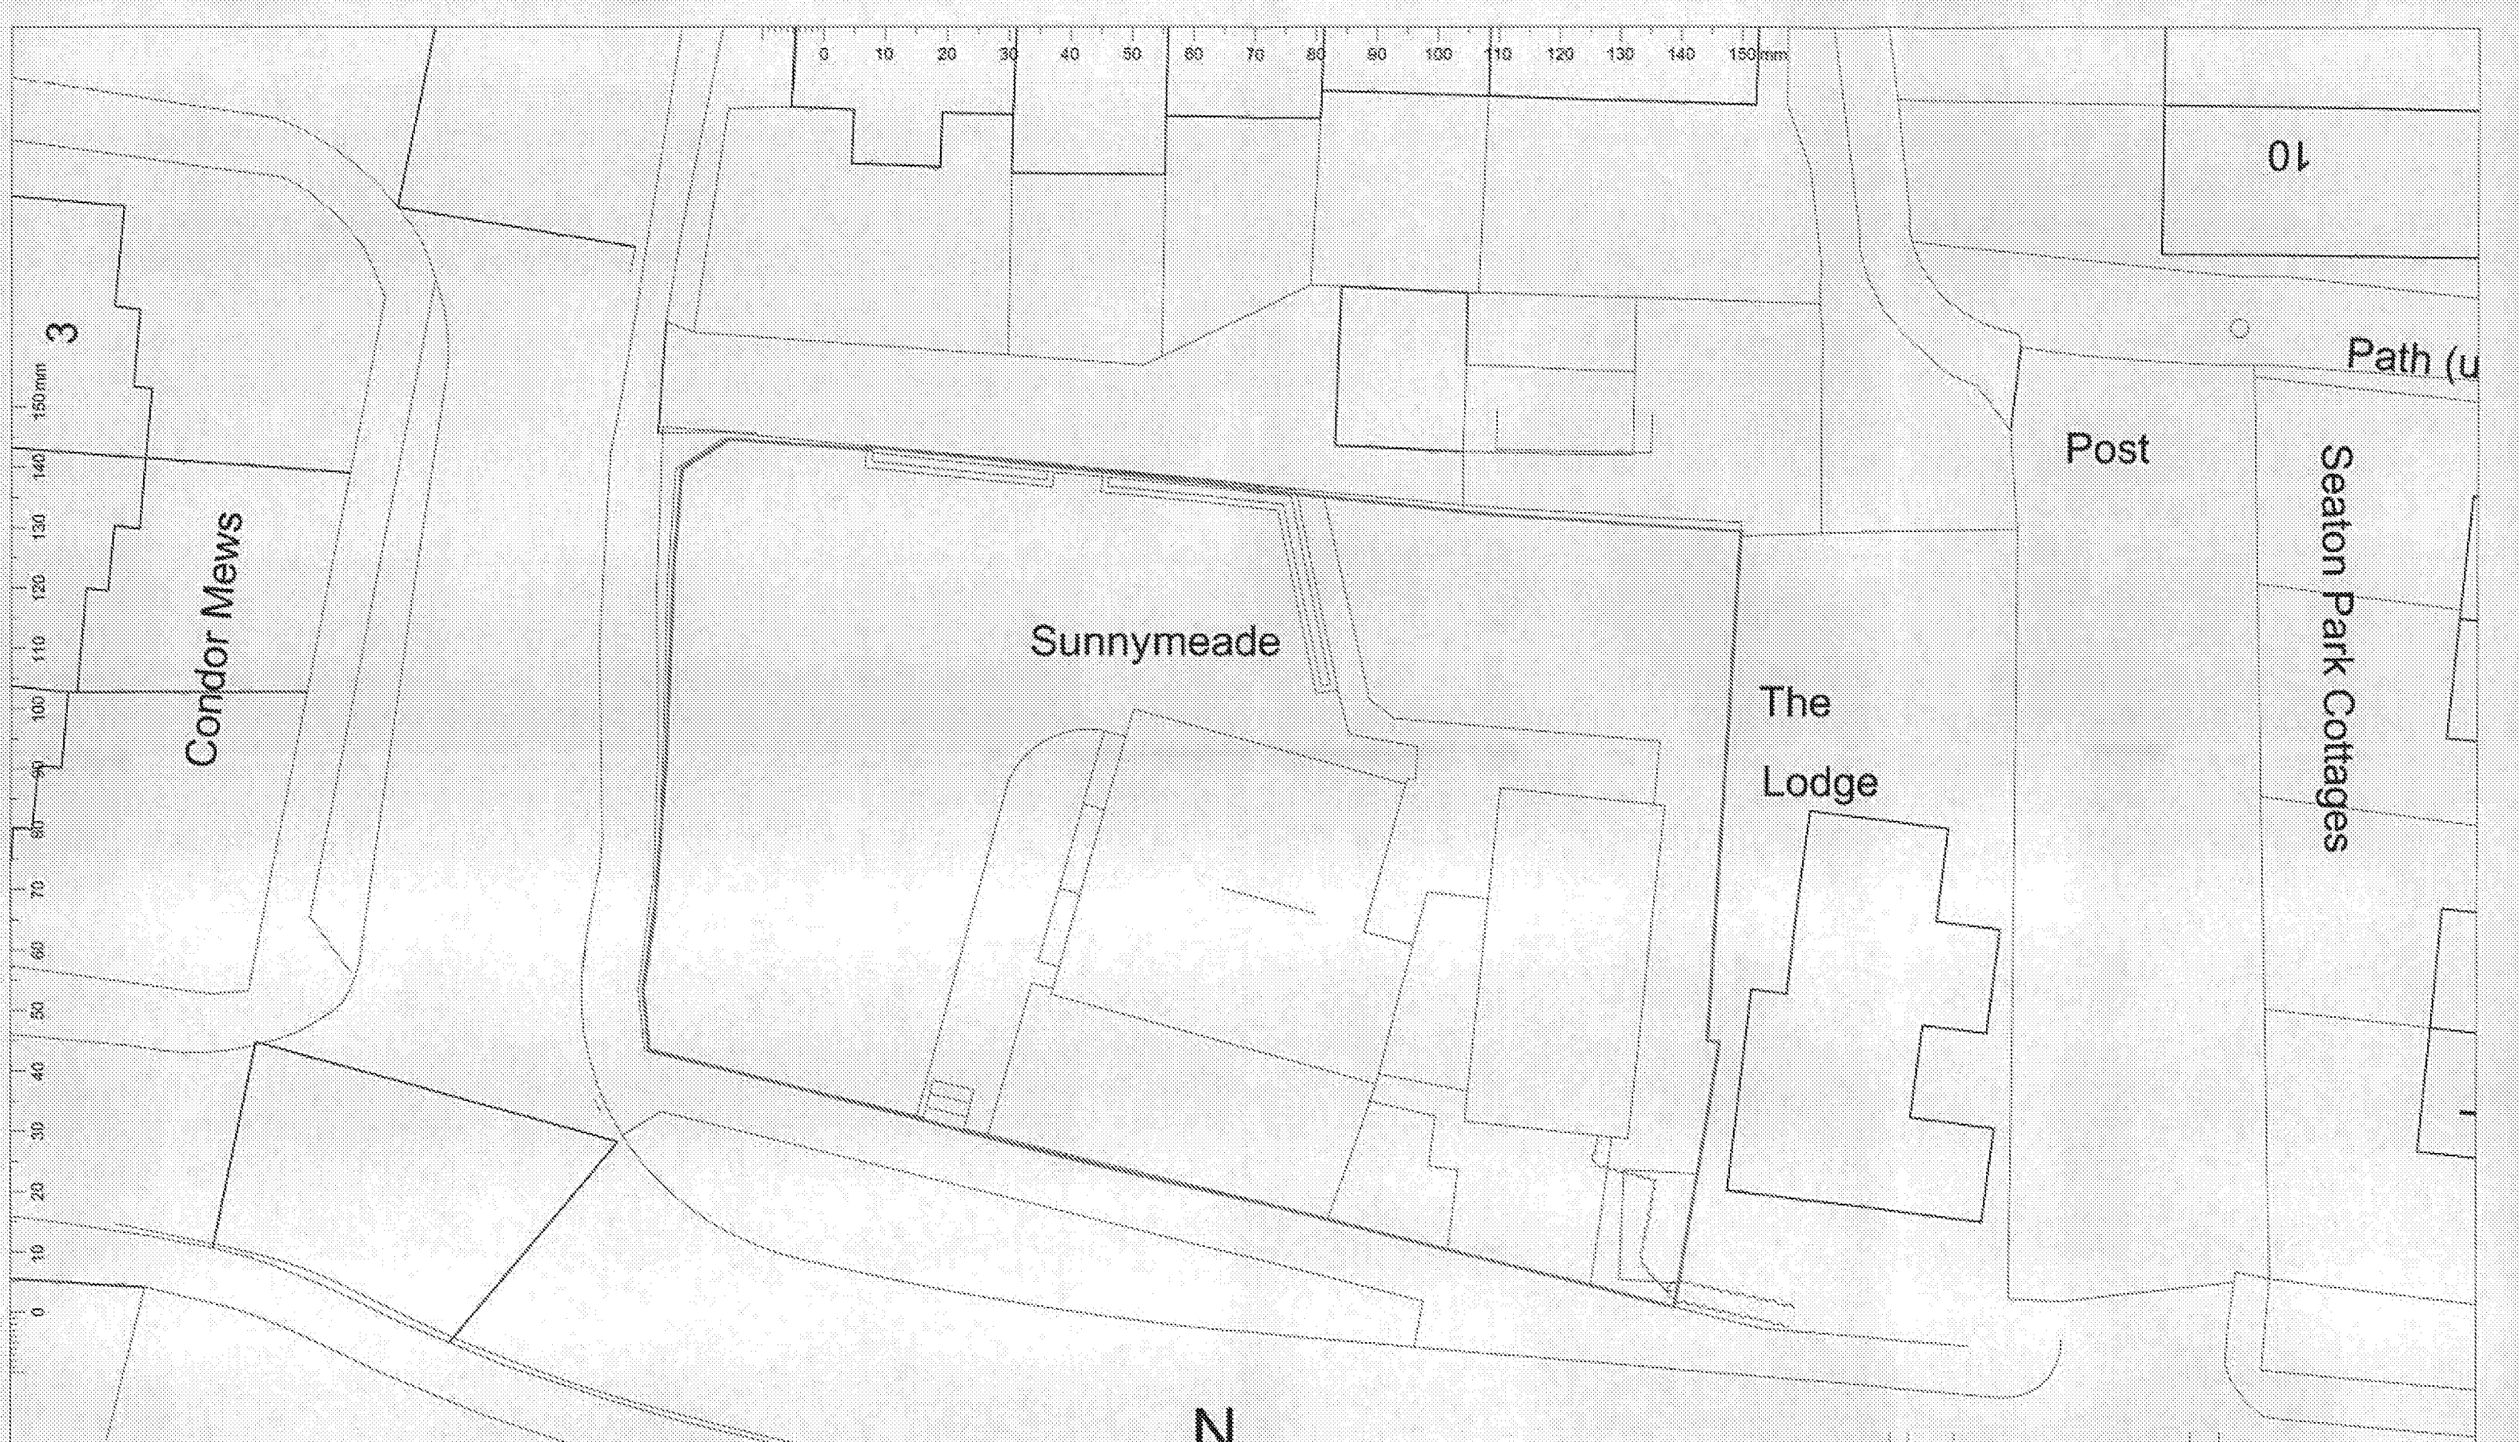

EXISTING SITE PLAN
1:200

0 50m

SCALE

N

CHECK ALL DIMENSIONS ON SITE
DO NOT SCALE THIS DRAWING
NOT FOR CONSTRUCTION
DRAWING FOR PLANNING PURPOSES ONLY

REV	DATE	DESCRIPTION

REVISION NOTES

CLIENT: Ware Builders Ltd

DESCRIPTION: Existing Site Plan

RATHBONE-MILLER
ARCHITECTURE AND INTERIOR MANAGEMENT
First Floor, 39 High Street,
Steyning, West Sussex, BN44 3YE
Telephone: 01903 879873
Facsimile: 01903 879874

SCALE:	DATE:	DRAWN:	PROJECT:	DRAWING NUMBER:	REVISION:
1:200 @ A3	Dec 2016	PLR	4 New houses on land at Sunnymeade Courtwick Lane, BN17 7PA	18396-101	

© Copyright Rathbone Miller Limited

ARUN DISTRICT COUNCIL LU/32/17/PL