


ARUN DISTRICT COUNCIL LICENSING

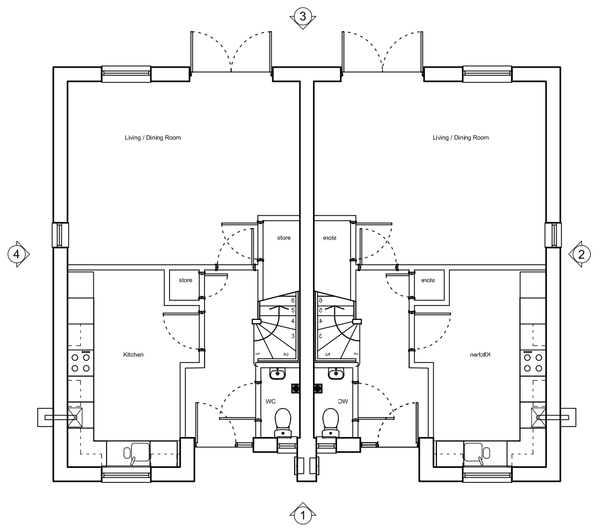

01 2112 Ground Floor Plan
Scale: 1:100

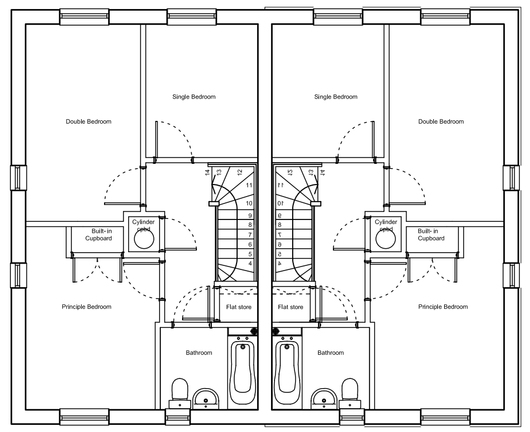

02 2112 First Floor Plan
Scale: 1:100

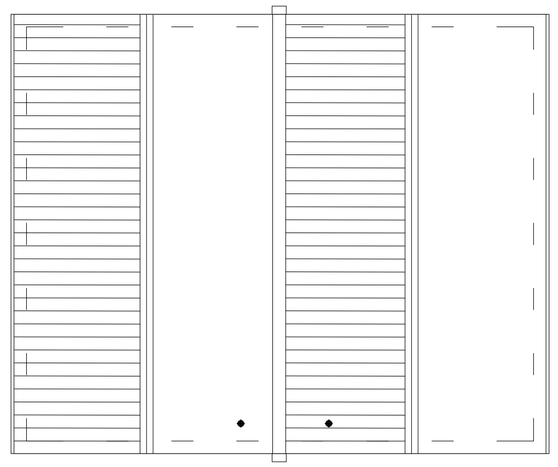

03 2112 Roof Plan
Scale: 1:100



08 2112 House & Apartment Type Key
not to scale


This drawing is not to be scaled. The architect is to be informed of any errors before work proceeds, The general contractor is responsible for checking all dimensions

Notes

For hard and soft landscaping and roadway finishes please refer to Landscape Architect and Highways Engineer's drawings.




04 2112 Elevation 01
Scale: 1:100

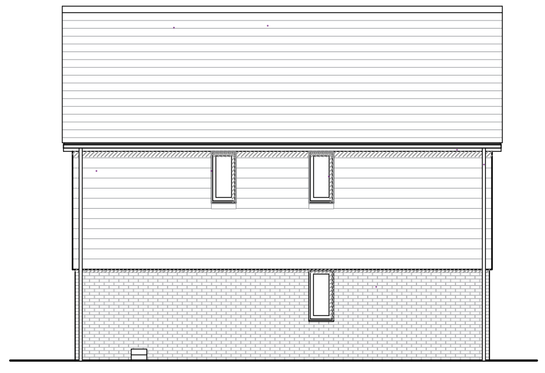

05 2112 Elevation 02
Scale: 1:100



06 2112 Elevation 03
Scale: 1:100

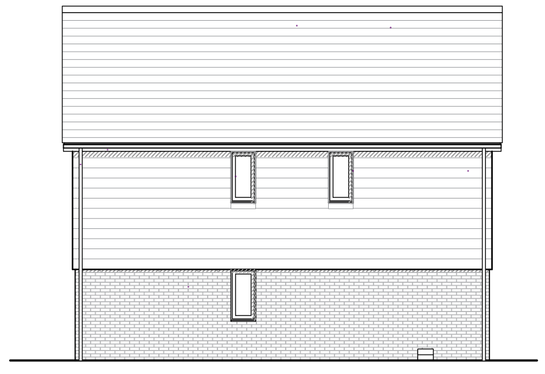

07 2112 Elevation 04
Scale: 1:100

1:100 SCALE BAR

0m 5m 10m 15m

Rev	Date + notes	Drwn	Chkd
00	2018.10.24Issued for Planning,	TW/ NF	SH

r h partnership architects
30-31 Foundry Street Brighton BN1 4AT
T 01273 645220
www.rhpartnership.co.uk
brighton@rhpartnership.co.uk

Project
Land south of Cornfield Close
Littlehampton

Drawing
House Type B2
3 Bed 5 Person
Proposed Plans and Elevations

Job Ref	Dwg No	Revision
P0516	2112	00

Scale(s)	Size	Drwn	Chkd
1:100	A1	TW/NF	SH

Status
Planning

File location: R:\Projects\P0500-P0549\P0516 Cornfield Close Littlehampton\BIM\01-WIP\Export\2018.10.24 Planning Issue\P0516-2112-00 HT B2 Plans and Elevations.dwg Last Plotted: 23/10/2018 3:33PM