
ARUN DISTRICT COUNCIL LICENSING


This drawing is not to be scaled. The architect is to be informed of any errors before work proceeds. The general contractor is responsible for checking all dimensions

Notes


For hard and soft landscaping and roadway finishes please refer to Landscape Architect and Highways Engineer's drawings.

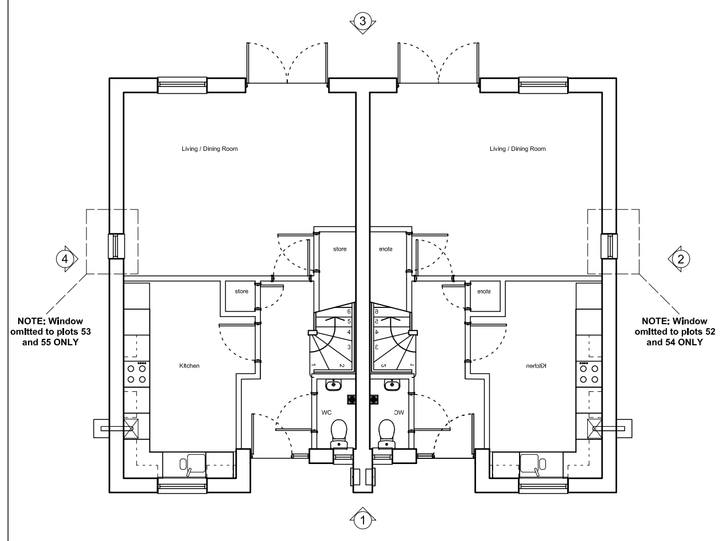

01 2111 Ground Floor Plan
Scale: 1:100

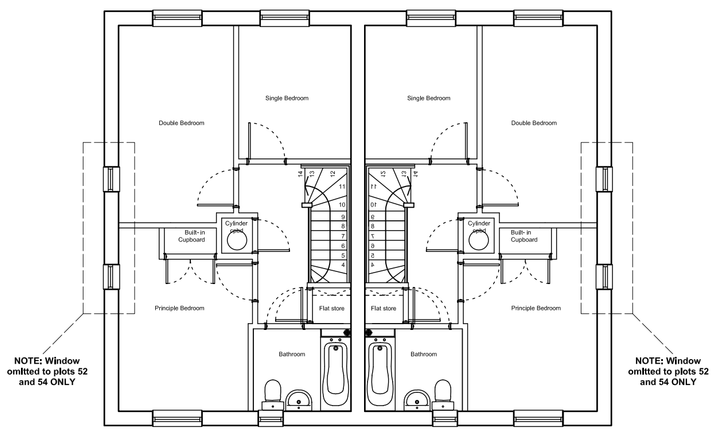

02 2111 First Floor Plan
Scale: 1:100

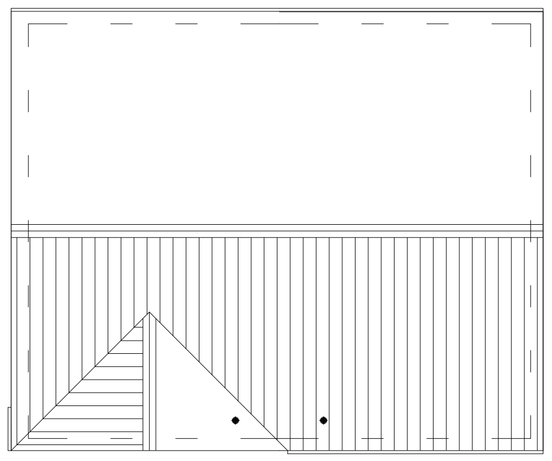


03 2111 Roof Plan
Scale: 1:100



08 2111 House & Apartment Type Key
not to scale




04 2111 Elevation 01
Scale: 1:100

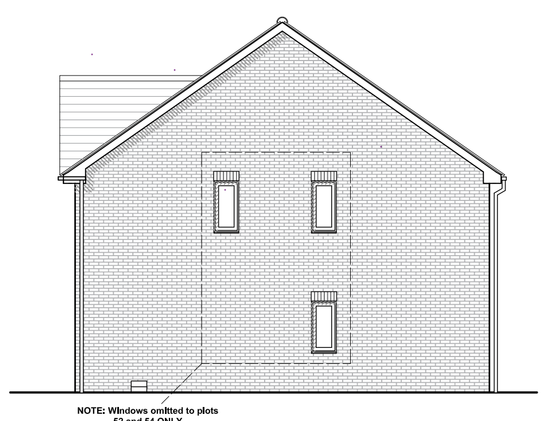

05 2111 Elevation 02
Scale: 1:100



06 2111 Elevation 03
Scale: 1:100

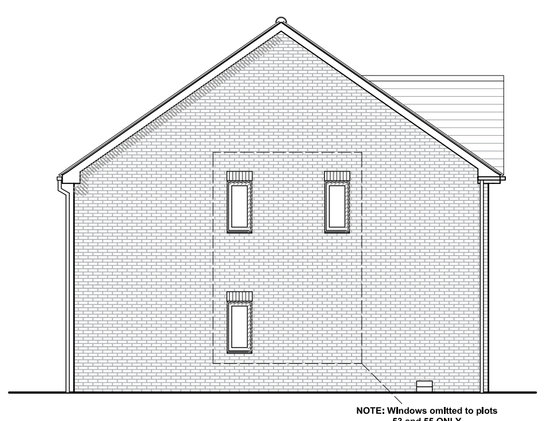

07 2111 Elevation 04
Scale: 1:100

1:100 SCALE BAR



Rev	Date + notes	Drwn	Chkd
00	14.09.2018 Issued for Information.	TW/ NF	SH

r h partnership architects
30-31 Foundry Street Brighton BN1 4AT
T 01273 645220
www.rhpartnership.co.uk
brighton@rhpartnership.co.uk

Project
Land south of Cornfield Close
Littlehampton

Drawing
House Type B1
3 Bed 5 Person
Proposed Plans and Elevations

Job Ref	Dwg No	Revision
P0516	2111	00

Scale(s)	Size	Drwn	Chkd
1:100	A1	TW/NF	SH

Status
Planning

File location: R:\Projects\P0500-P0549\P0516 Cornfield Close Littlehampton\BIM\01-WIP\Export\2018.10.24 Planning Issue\P0516 2111 00 HT B1 Plans and Elevations.dwg Last Plotted: 23/10/2018 3:40PM