


ARUN DISTRICT COUNCIL \\ARSCCC1\...

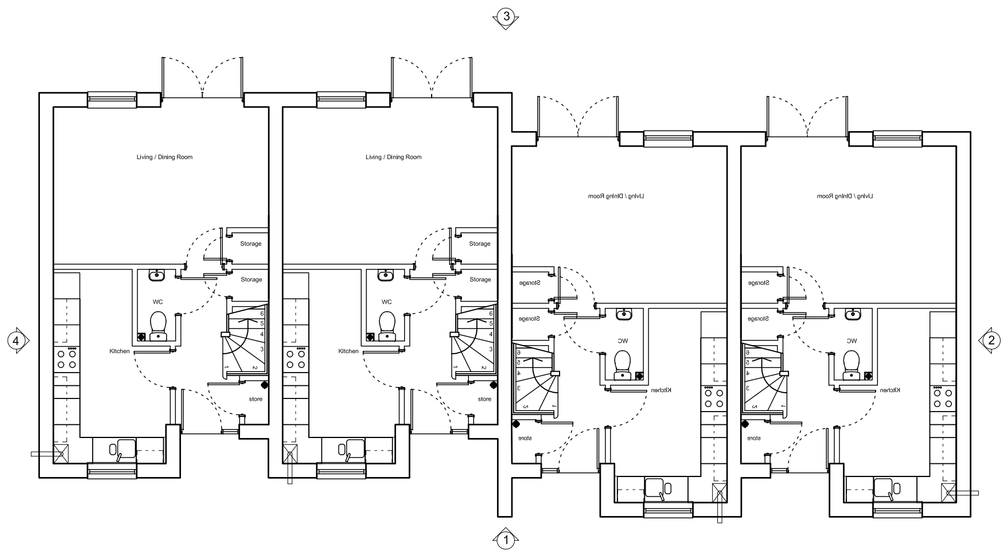

01 2122 Ground Floor Plan
Scale: 1:100

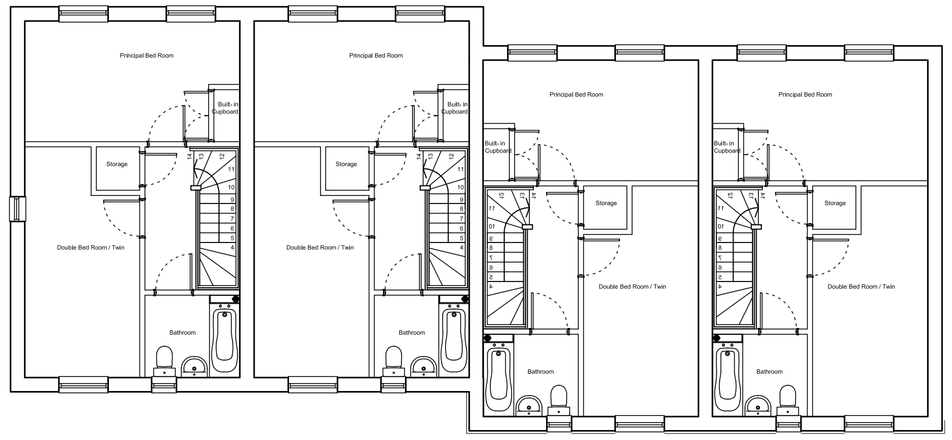


02 2122 First Floor Plan
Scale: 1:100

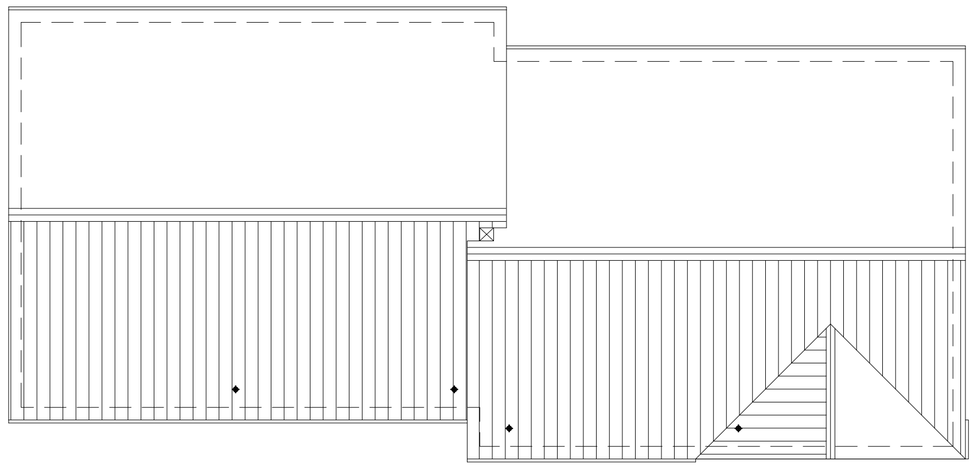

03 2122 Roof Plan
Scale: 1:100




04 2122 Elevation 01
Scale: 1:100

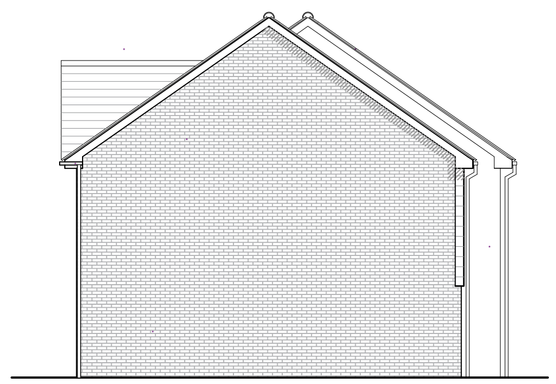

05 2122 Elevation 02
Scale: 1:100



06 2122 Elevation 03
Scale: 1:100

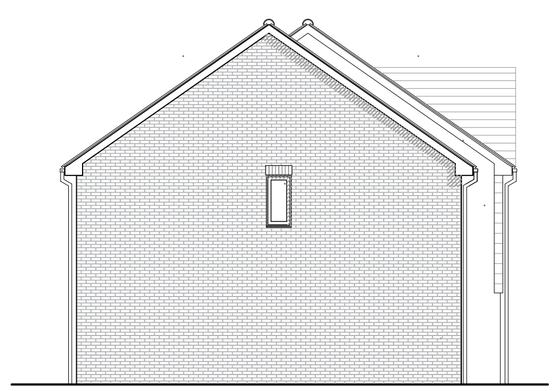

07 2122 Elevation 04
Scale: 1:100



08 2122 House & Apartment Type Key
not to scale

This drawing is not to be scaled. The architect is to be informed of any errors before work proceeds. The general contractor is responsible for checking all dimensions

Notes

1:100 SCALE BAR

0m 5m 10m 15m

Rev	Date + notes	Drwn	Chkd
00	2018.10.24 Issued for Planning.	TW/ NF	SH

r h partnership architects
30-31 Foundry Street Brighton BN1 4AT
T 01273 645220
www.rhpartnership.co.uk
brighton@rhpartnership.co.uk

Project
Land south of Cornfield Close
Littlehampton

Drawing
House Type C2
2 Bed 4 Person
Proposed Plans and Elevations

Job Ref	Dwg No	Revision
P0516	2122	00

Scale(s)	Size	Drwn	Chkd
1:100	A1	TW/NF	SH

Status
Planning

File location: R:\Projects\P0500-P0549\P0516 Cornfield Close Littlehampton\BIM\01-WIP\Export\2018.10.24 Planning Issue\P0516 2122 00 HT C2 Plans and Elevations.dwg Last Plotted: 23/10/2018 3:40PM