


ARUN DISTRICT COUNCIL LICENSING

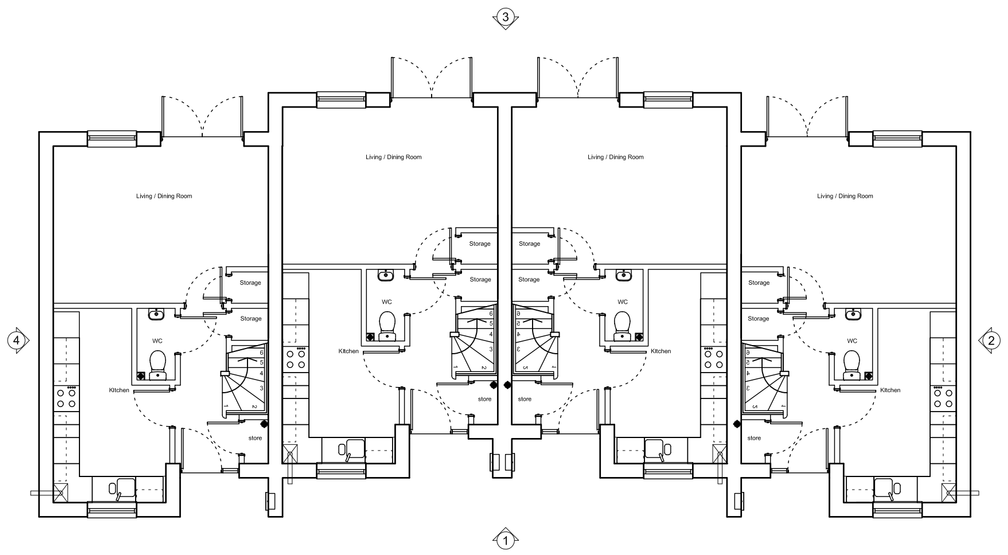


01 2121 Ground Floor Plan
Scale: 1:100

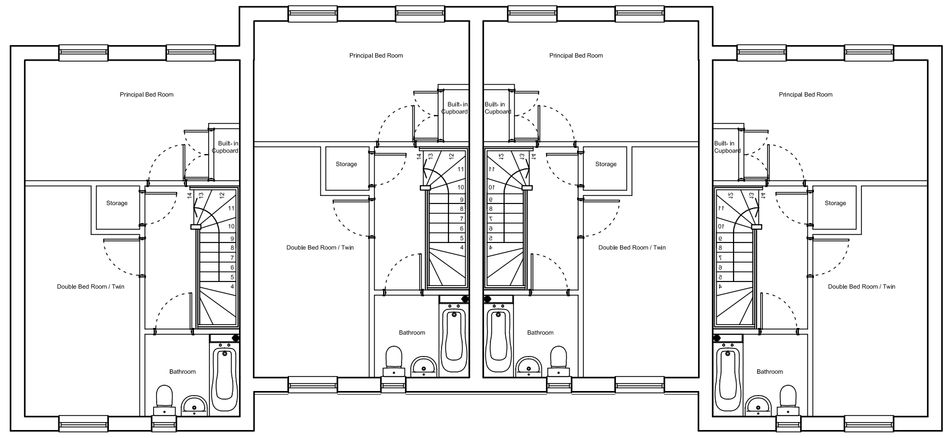

02 2121 First Floor Plan
Scale: 1:100

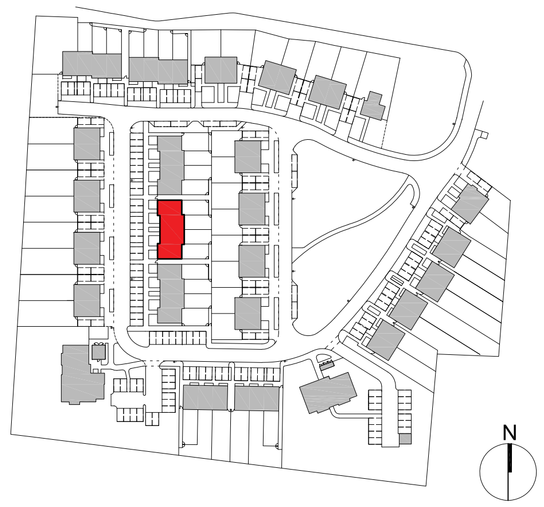


08 2121 House & Apartment Type Key
not to scale

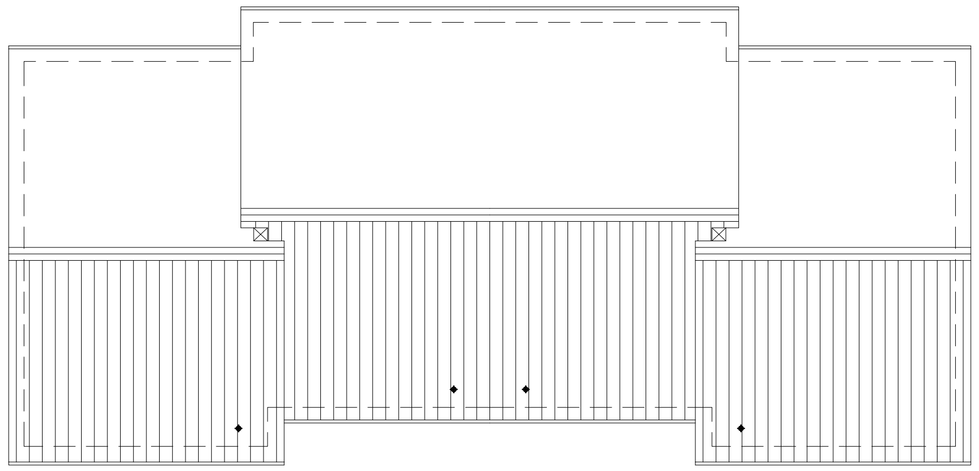

03 2121 Roof Plan
Scale: 1:100




04 2121 Elevation 01
Scale: 1:100

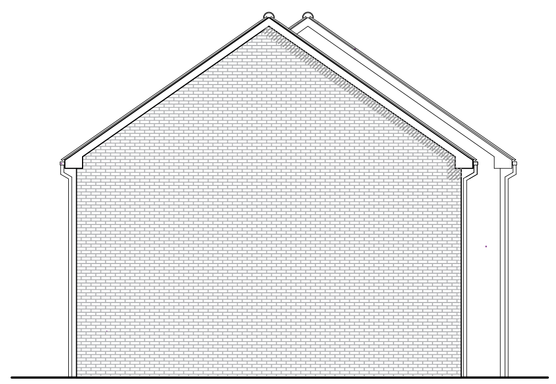

05 2121 Elevation 02
Scale: 1:100



06 2121 Elevation 03
Scale: 1:100

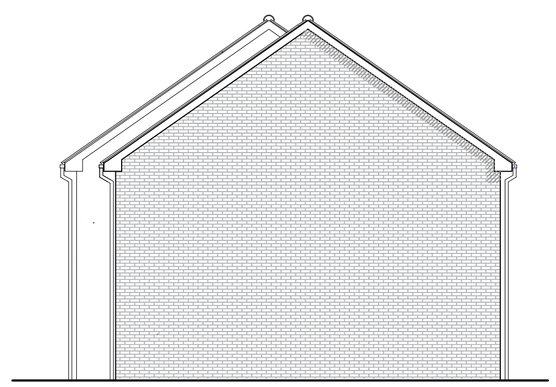

07 2121 Elevation 04
Scale: 1:100

This drawing is not to be scaled. The architect is to be informed of any errors before work proceeds. The general contractor is responsible for checking all dimensions

Notes

For hard and soft landscaping and roadway finishes please refer to landscape Architect and Highways Engineer's drawings.

1:100 SCALE BAR



Rev	Date + notes	Drwn	Chkd
00	2018.10.24 Issued for Planning.	TW/ NF	SH

r h partnership architects
30-31 Foundry Street Brighton BN1 4AT
T 01273 645220
www.rhpartnership.co.uk
brighton@rhpartnership.co.uk

Project
Land south of Cornfield Close
Littlehampton

Drawing
House Type C1
2 Bed 4 Person
Proposed Plans and Elevations

Job Ref	Dwg No	Revision
P0516	2121	00

Scale(s)	Size	Drwn	Chkd
1:100	A1	TW/NF	SH

Status
Planning

File location: R:\Projects\P0500-P0549\P0516 Cornfield Close Littlehampton\BIM\01-WIP\Export\2018.10.24 Planning Issue\P0516 2121 00 HT C1 Plans and Elevations.dwg Last Plotted: 23/10/2018 3:43PM