


ARUN DISTRICT COUNCIL LICENSING

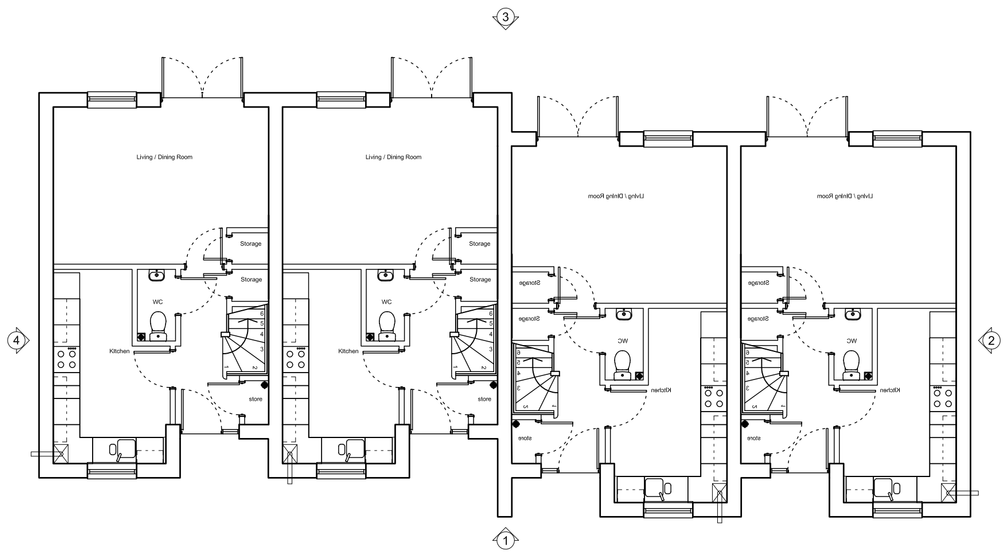

01 2123 Ground Floor Plan
Scale: 1:100

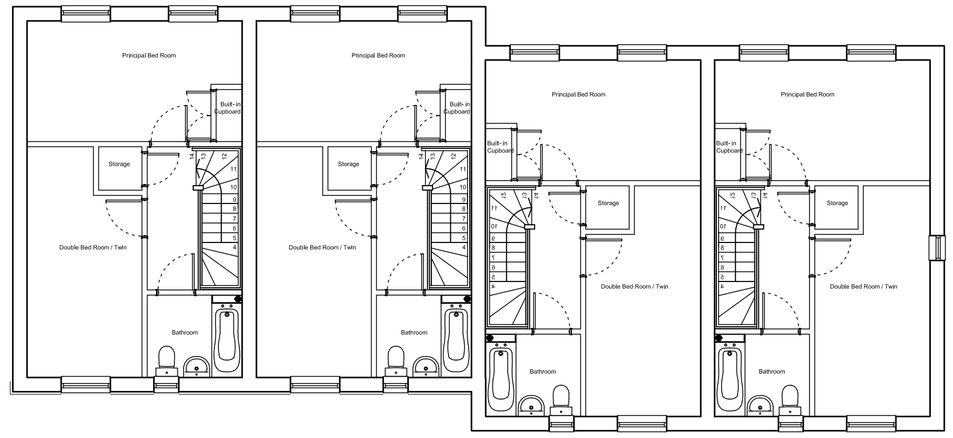

02 2123 First Floor Plan
Scale: 1:100

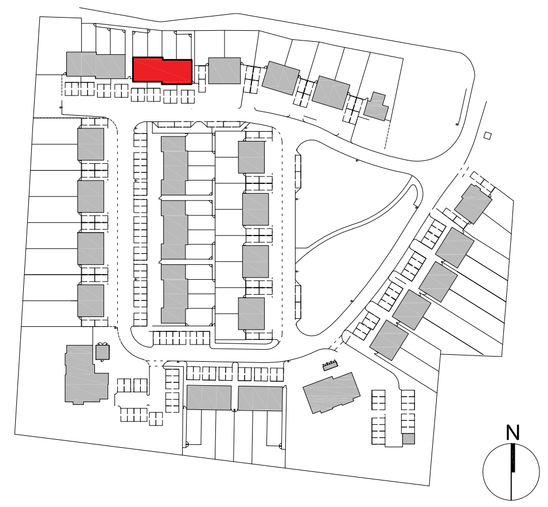


08 2123 House & Apartment Type Key
not to scale

This drawing is not to be scaled. The architect is to be informed of any errors before work proceeds. The general contractor is responsible for checking all dimensions

Notes


For hard and soft landscaping and roadway finishes please refer to Landscape Architect and Highways Engineer's drawings.

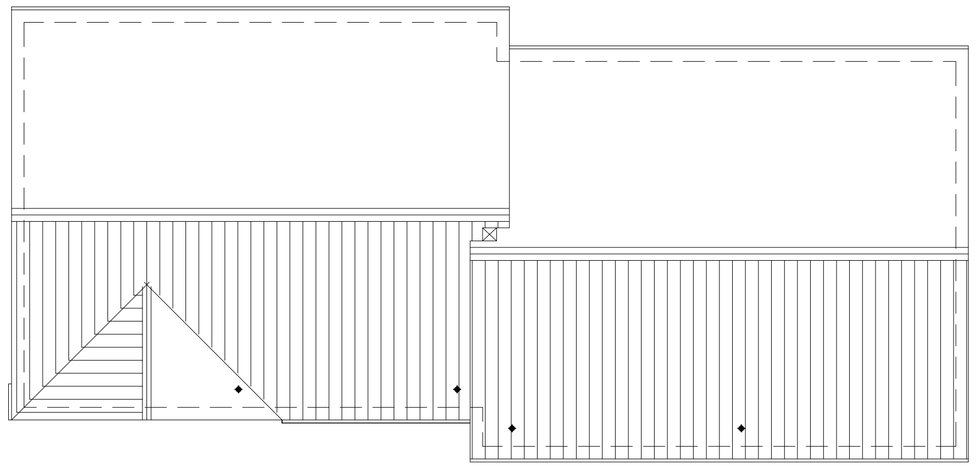

03 2123 Roof Plan
Scale: 1:100




04 2123 Elevation 01
Scale: 1:100

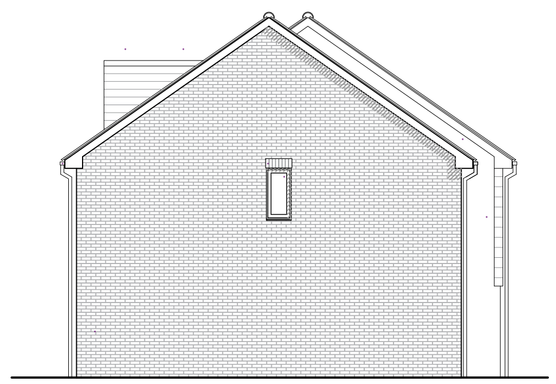

05 2123 Elevation 02
Scale: 1:100



06 2123 Elevation 03
Scale: 1:100

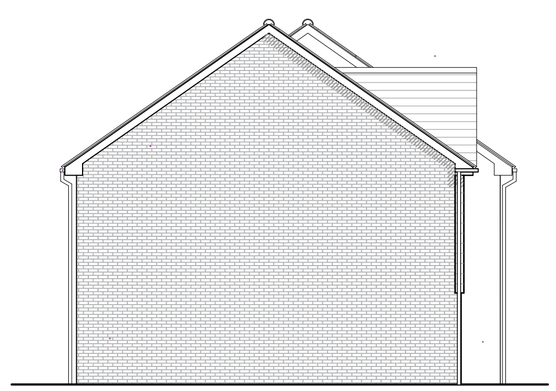

07 2123 Elevation 04
Scale: 1:100

1:100 SCALE BAR

0m 5m 10m 15m

Rev	Date + notes	Drwn	Chkd
00	2018.10.24 Issued for Planning.	TW/ NF	SH

r h partnership architects
30-31 Foundry Street Brighton BN1 4AT
T 01273 645220
www.rhpartnership.co.uk
brighton@rhpartnership.co.uk

Project
Land south of Cornfield Close
Littlehampton

Drawing
House Type C3
2 Bed 4 Person
Proposed Plans and Elevations

Job Ref	Dwg No	Revision
P0516	2123	00

Scale(s)	Size	Drwn	Chkd
1:100	A1	TW/NF	SH

Status
Planning

File location: R:\Projects\P0500-P0549\P0516 Cornfield Close Littlehampton\BIM\01-WIP\Export\2018.10.24 Planning Issue\P0516 2123 00 HT C3 Plans and Elevations.dwg Last Plotted: 23/10/2018 3:49PM