


ARUN DISTRICT COUNCIL:LU/333/07

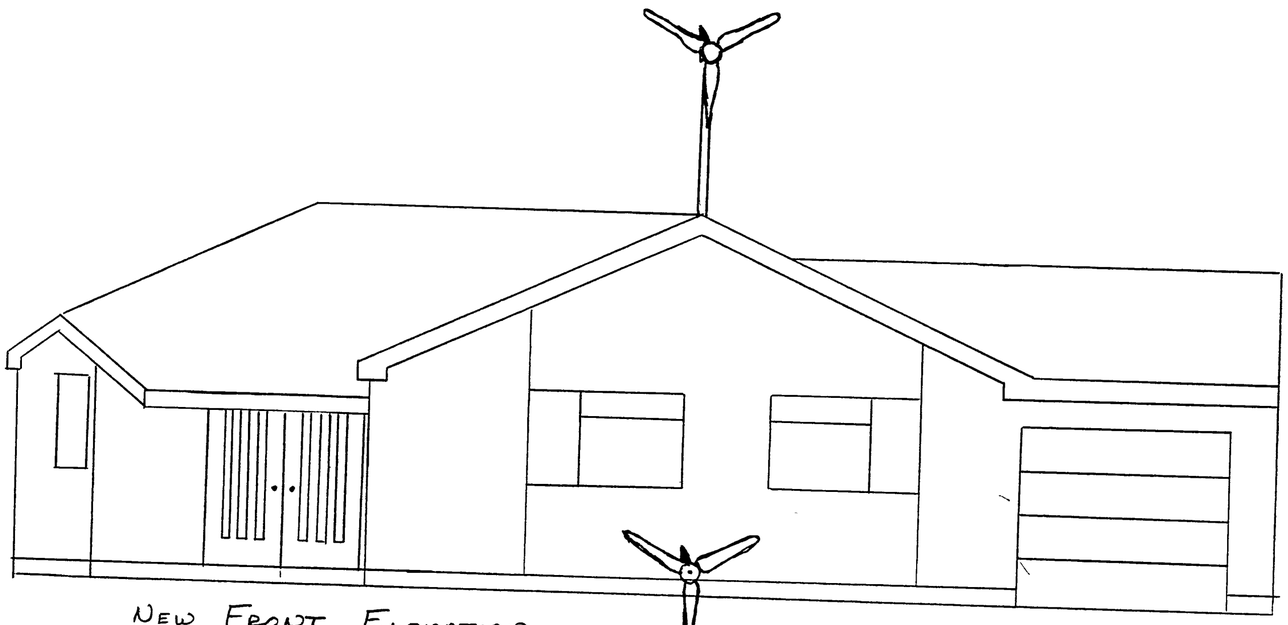


NEW FRONT ELEVATION

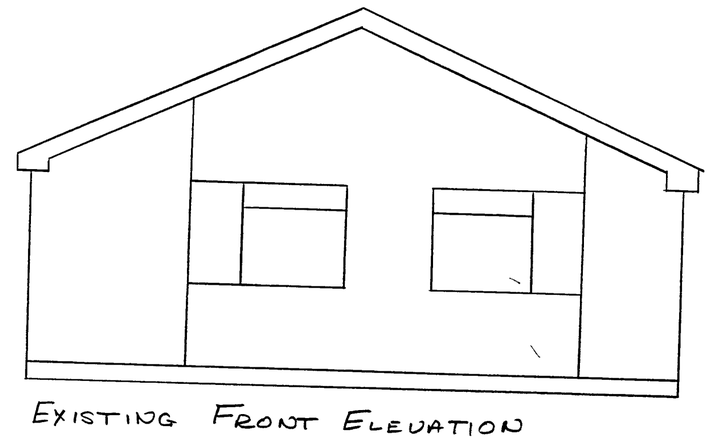


EXISTING FRONT ELEVATION

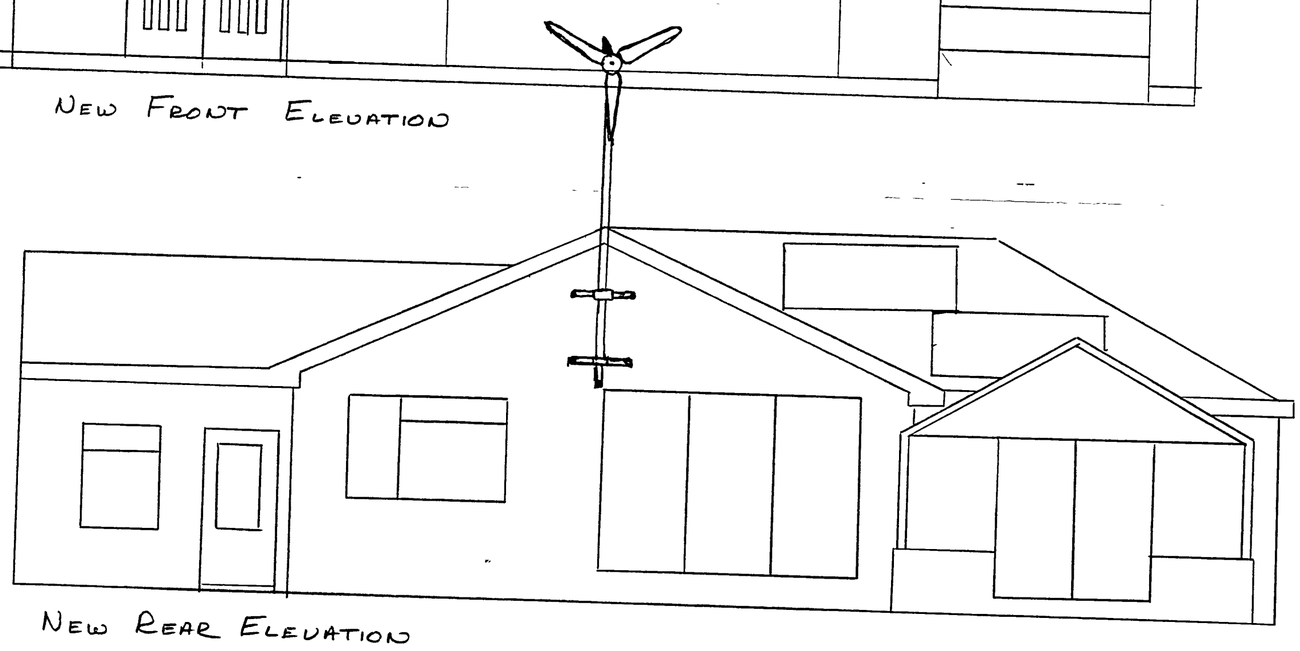

NEW REAR ELEVATION

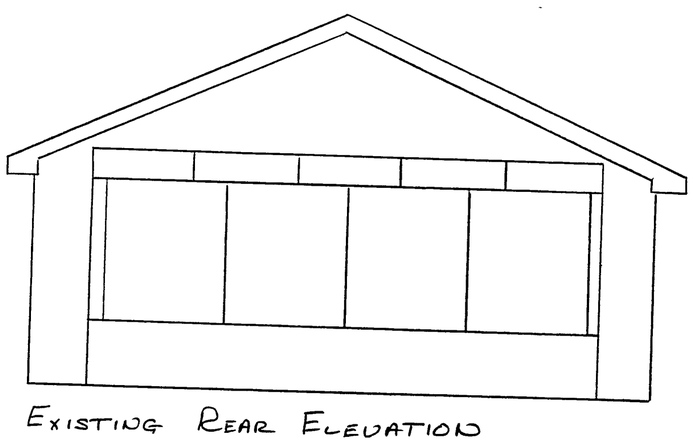


EXISTING REAR ELEVATION

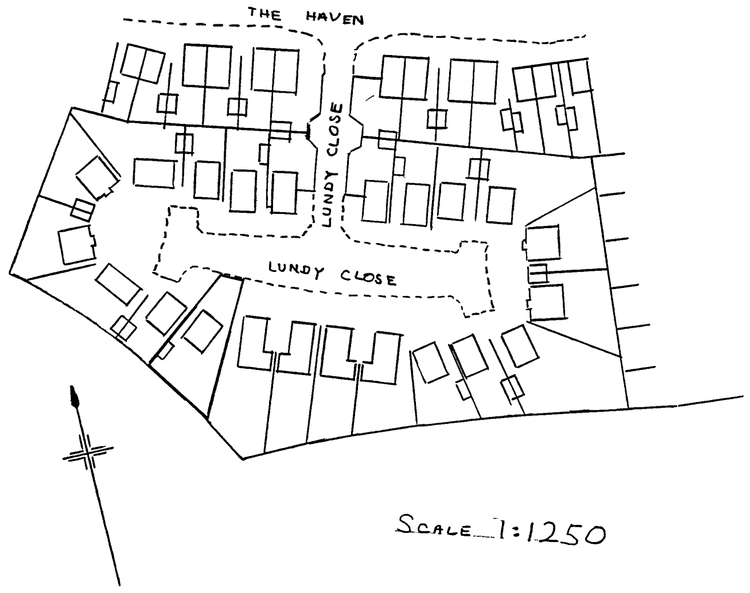

SCALE 1:1250

LOCATION PLAN

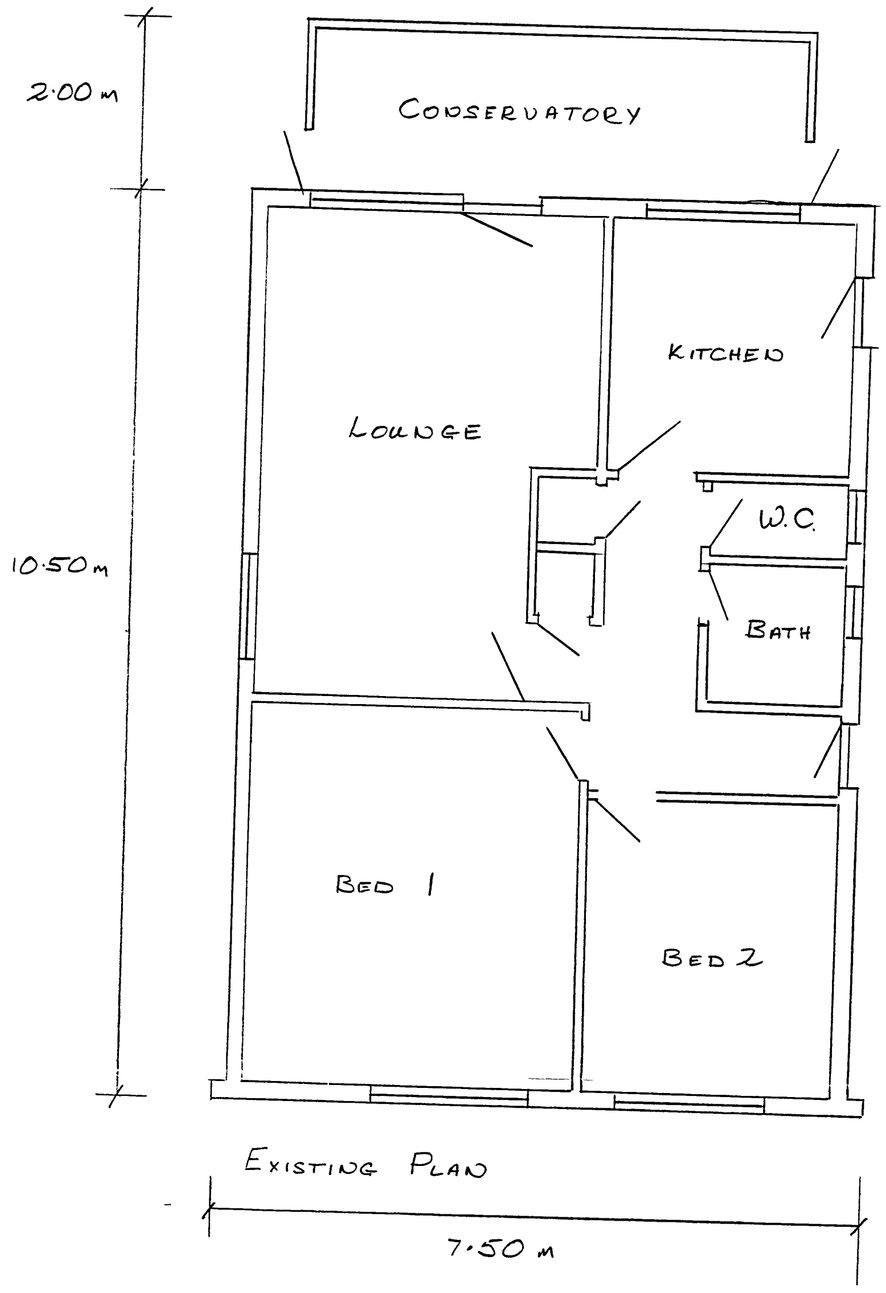

EXISTING PLAN

7·50m

NCIL
No LU/333/07
RECEIVED

14 LUNDY CLOSE

NOTES: 1/ NEW ROOFS TO BE TILED WITH TILES TO MATCH EXISTING.
2/ FASCIA AND SOFFIT BOARDS TO BE WHITE UPVC TO MATCH EXISTING.
3/ NEW WINDOWS TO BE WHITE UPVC TO MATCH EXISTING.
4/ NEW FRONT ELEVATION WALLS TO BE PEBBLE DASH RENDER AS EXISTING.
5/ OTHER EXTERNAL WALL TO BE FACE BRICKWORK AS EXISTING

REVISION A WIND TURBINE ADDED 22/10/07

SCALE 1:50

DRAWING No LC/1 DATE 29/8/07

CLIENT: PHILIP REMNANT
12 RAGGED HALL LANE
CHISWELL GREEN
HERTS AL2 3LF