
ARUN DISTRICT COUNCIL:LU/333/07

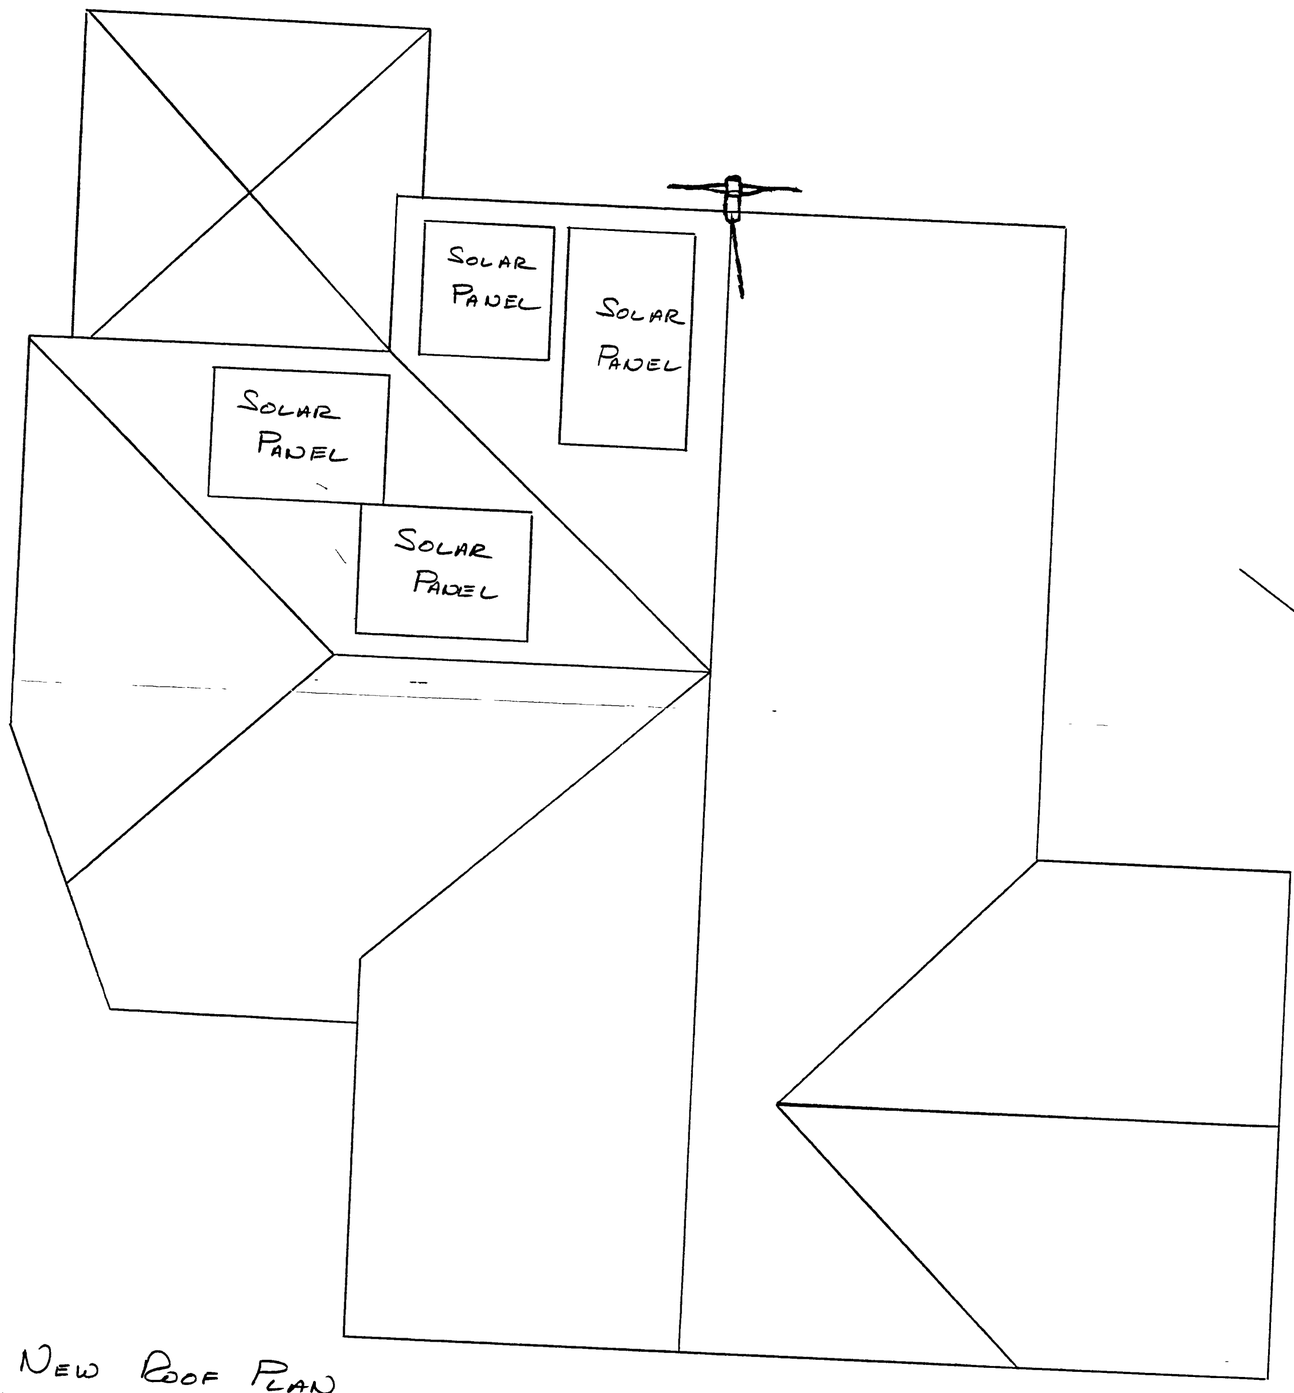

NEW ROOF PLAN



NEW FLOOR PLAN

ARUN DISTRICT COUNCIL
No. LU/333/07
RECEIVED

14 LUNDY CLOSE

NOTES: SEE DRAWING LC/1

REVISION A WIND TURBINE ADDED 22/10/07
SCALE 1:50
DRAWING No LC/2 DATE 29/8/07
CLIENT: PHILIP REMNANT
12 RAGGED HALL LANE
CHISWELL GREEN
HERTS AL2 3LF