


ARUN DISTRICT COUNCIL:LU/333/07

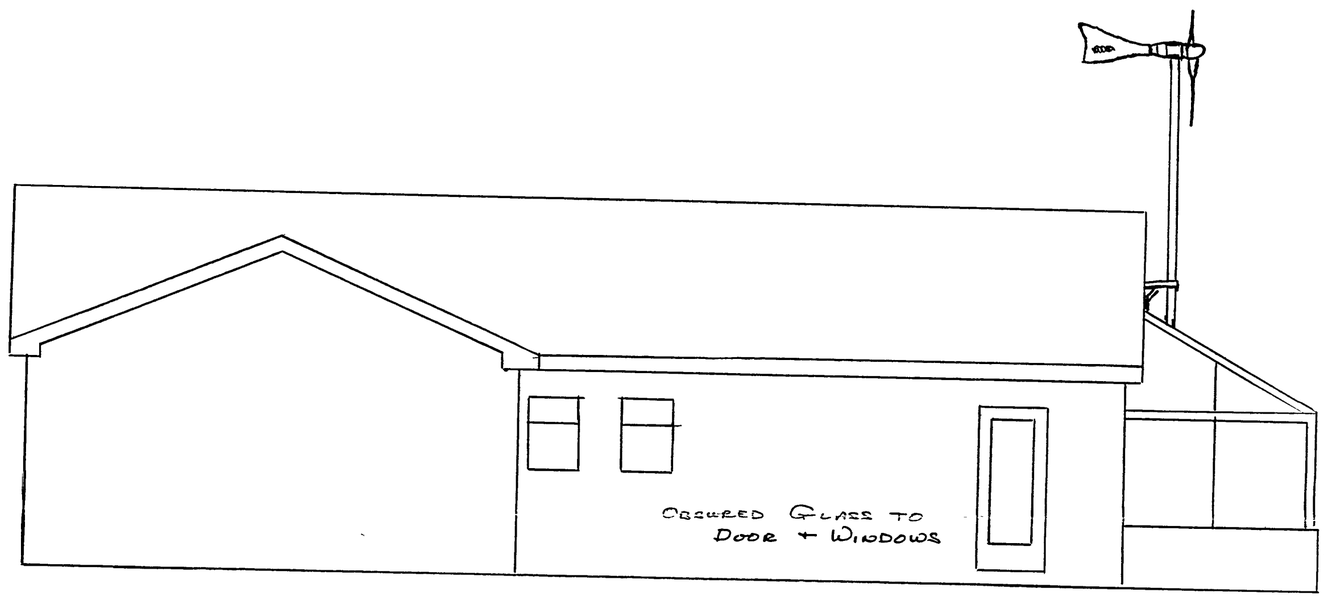


NORTH WEST SIDE ELEVATION

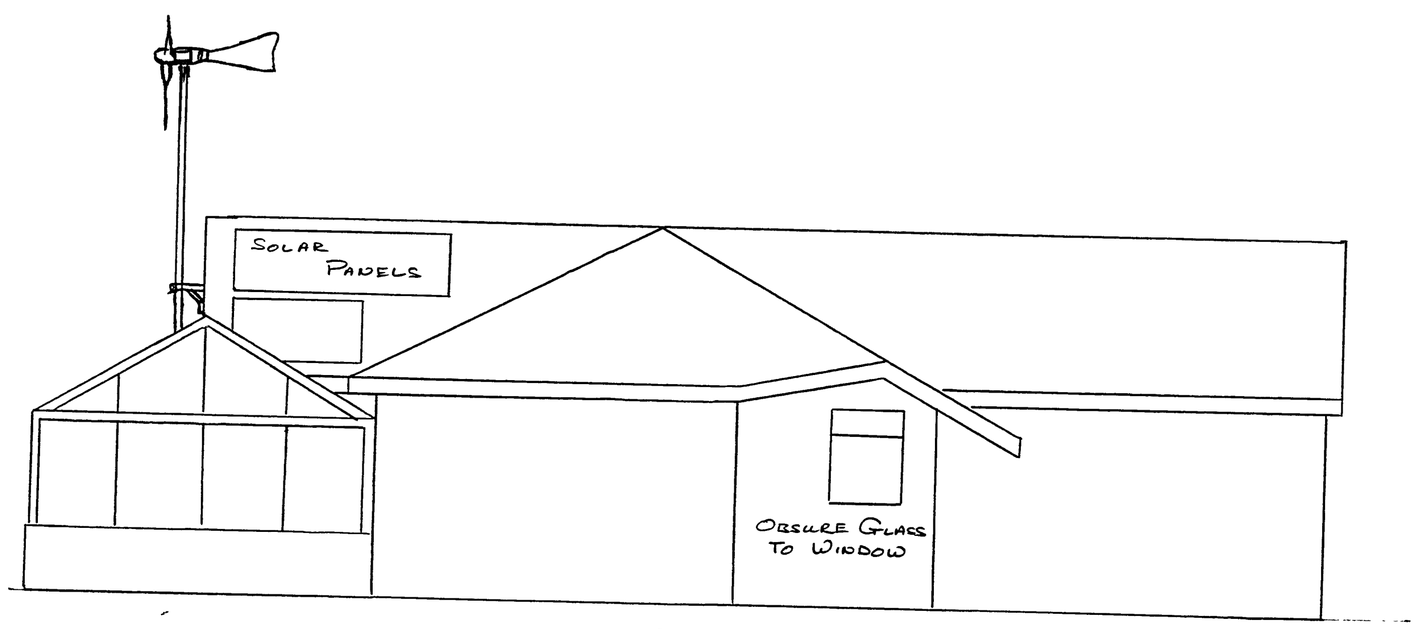

SOUTH EAST SIDE ELEVATION

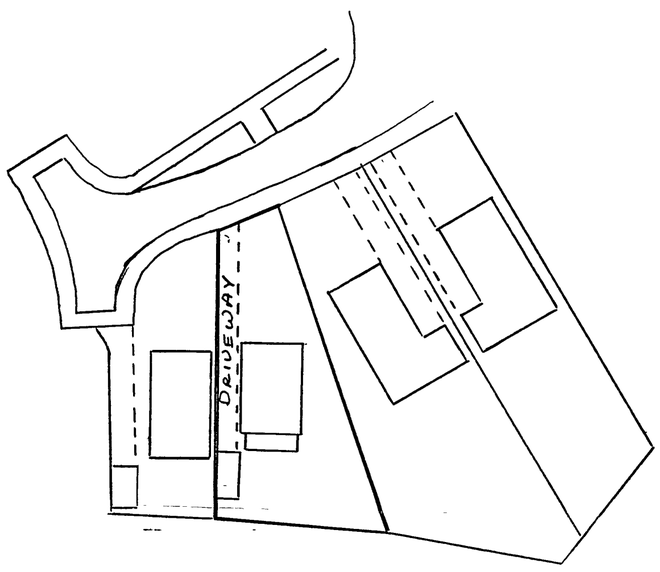

EXISTING BLOCK PLAN SCALE 1:500

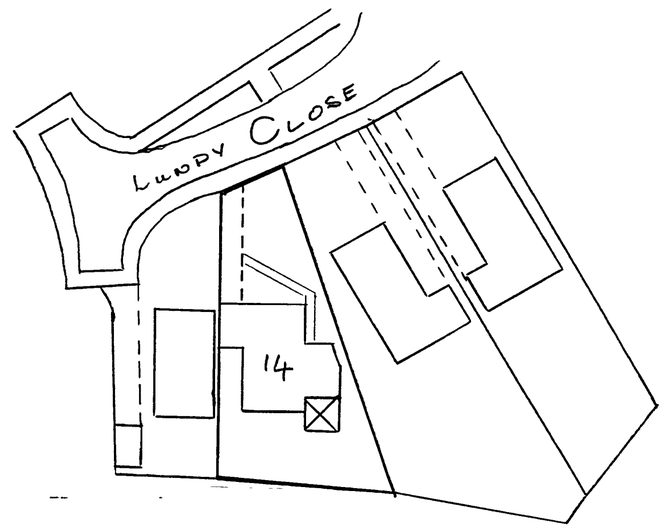

NEW BLOCK PLAN SCALE 1:500

1/ EXISTING DRIVE + CROSSOVER RETAINED
2/ NEW PATH FROM DRIVE TO FRONT DOOR
3/ ALL EXISTING FENCES TO BE RETAINED
4/ FOR DISTANCE TO BOUNDARIES SEE FLOOR PLAN DRAWING LC/1

ARUN DISTRICT COUNCIL
No: LU/333/07
RECEIVED

14 LUNDY CLOSE

NOTES: 1/ NEW ROOFS TO BE TILED WITH TILES TO MATCH EXISTING.
2/ FASCIA AND SOFFIT BOARDS TO BE WHITE UPVC TO MATCH EXISTING.
3/ NEW WINDOWS TO BE WHITE UPVC TO MATCH EXISTING.
4/ NEW FRONT ELEVATION WALLS TO BE PEBBLE DASH RENDER AS EXISTING.
5/ OTHER EXTERNAL WALL TO BE FACE BRICKWORK AS EXISTING.

REVISION A WIND TURBINE ADDED 22/10/07
SCALE 1:50
DRAWING NO LC/3 DATE 29/8/07
CLIENT: PHILIP REMNANT
12 RAGGED HALL LANE
CHISWELL GREEN
HERTS AL2 3LF