

Omitted at request of applicant See email dated 29/11/07

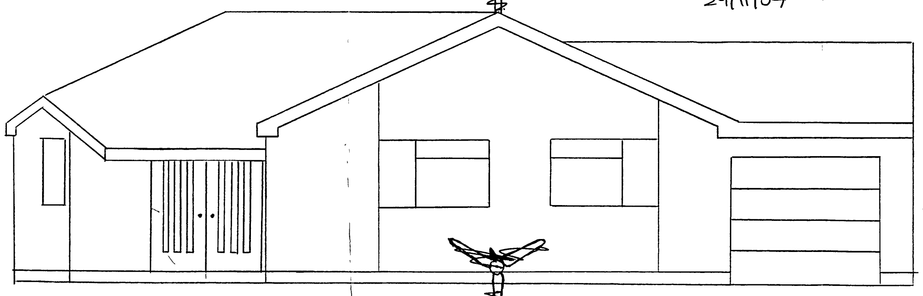


NEW FRONT ELEVATION

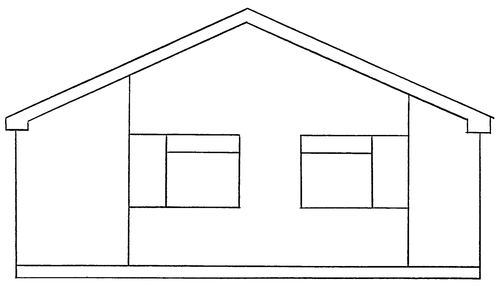


EXISTING FRONT ELEVATION

omitted at request of applicant. See email dated 29/11/07.

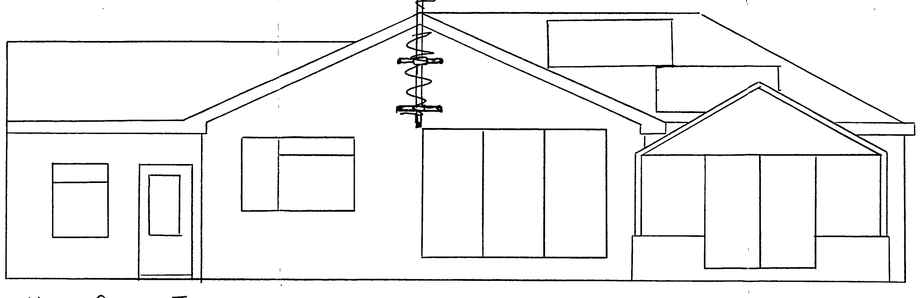


4·40m

NEW REAR ELEVATION

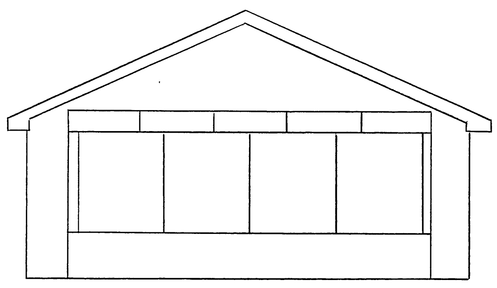

EXISTING REAR ELEVATION

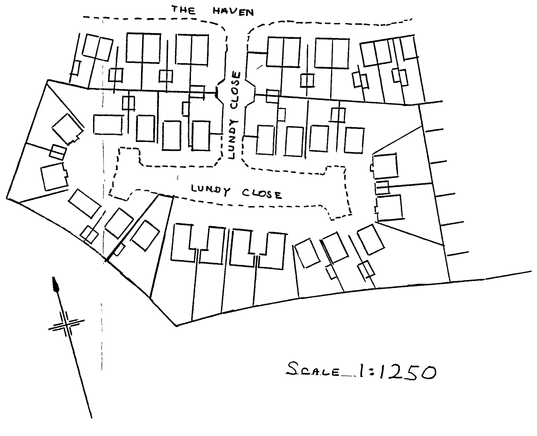


SCALE 1:1250

LOCATION PLAN

2·00m

10·50m

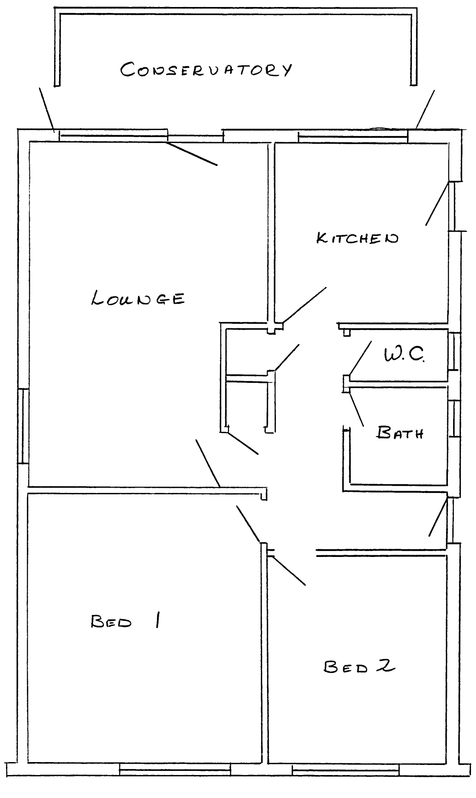

EXISTING PLAN

7·50m

ARUN DISTRICT COUNCIL
RECEIVED
No. 12 SEP 07
APPLICATION

14 LUNDY CLOSE

NOTES:
1/ NEW ROOFS TO BE TILED WITH TILES TO MATCH EXISTING.
2/ FASCIA AND SOFFIT BOARDS TO BE WHITE UPVC TO MATCH EXISTING.
3/ NEW WINDOWS TO BE WHITE UPVC TO MATCH EXISTING.
4/ NEW FRONT ELEVATION WALLS TO BE PEBBLE DASH RENDER AS EXISTING.
5/ OTHER EXTERNAL WALL TO BE FACE BRICKWORK AS EXISTING

REVISION A WIND TURBINE ADDED 22/10/07

SCALE 1:50

DRAWING NO LC/1 DATE 29/8/07

CLIENT: PHILIP REMNANT
12 RAGGED HALL LANE
CHISWELL GREEN
HERTS AL2 3LF

ARUN DISTRICT COUNCIL:LU/333/07/ 22/10/2007