

omitted at applicant's request. See email 29/11/07.

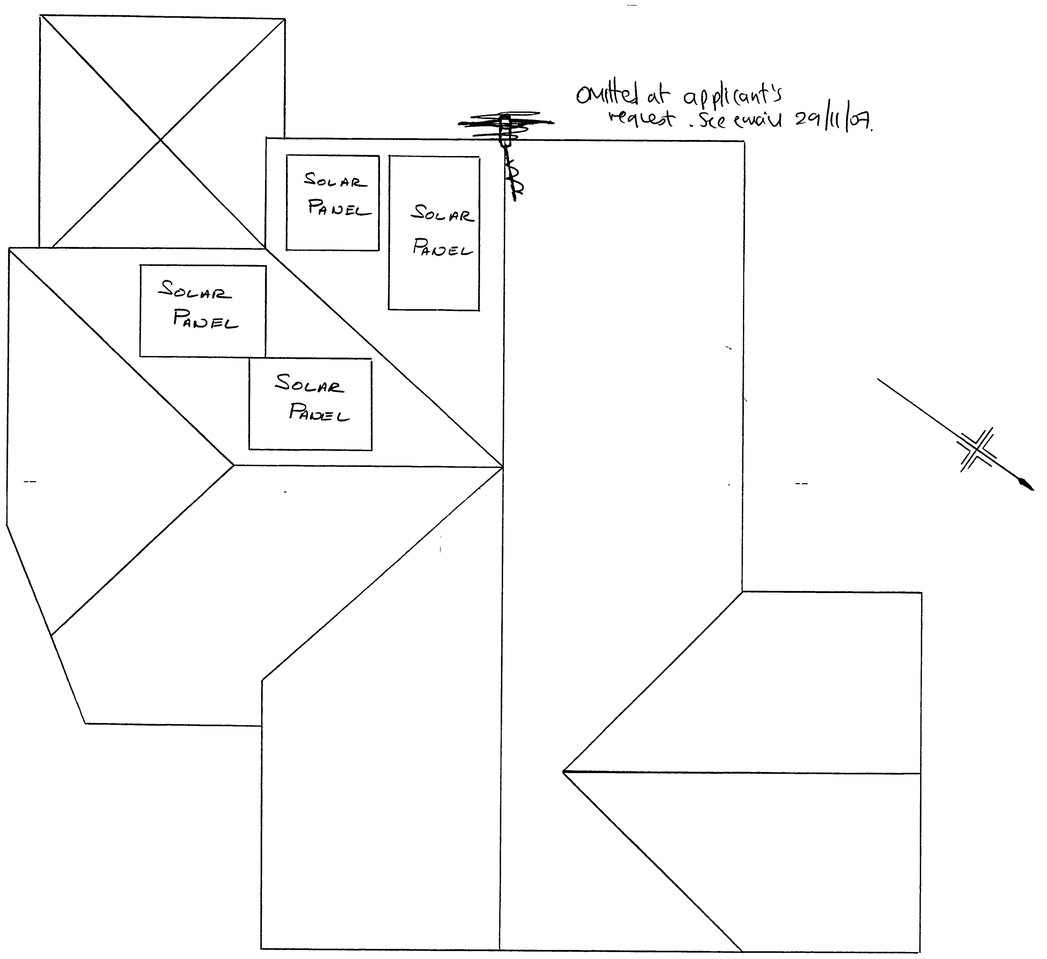

NEW ROOF PLAN

11.40m

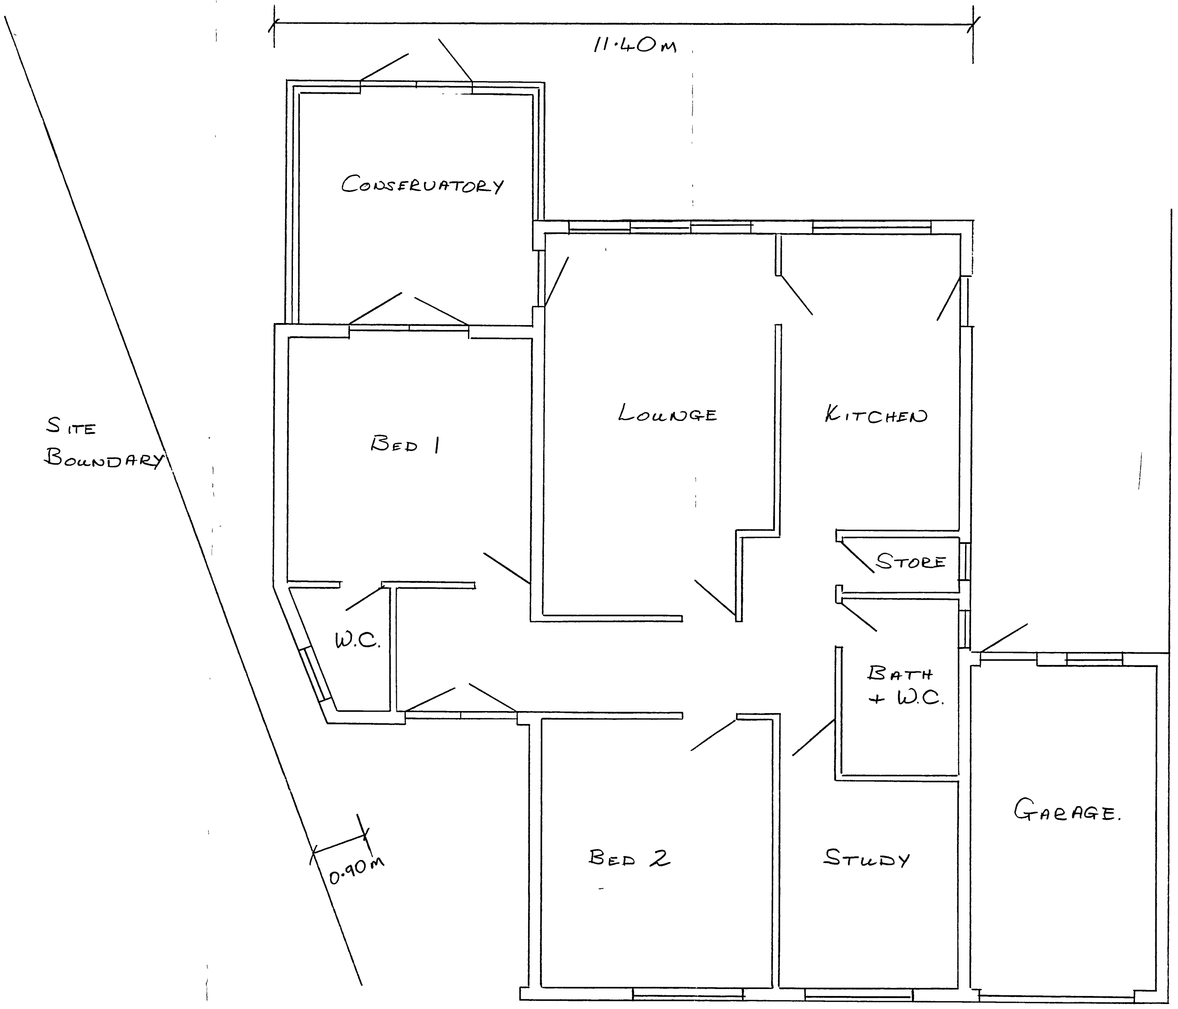

NEW FLOOR PLAN

ARUN DISTRICT COUNCIL
No. LU/333/07
RECEIVED 29/10/07

14 LUNDY CLOSE

NOTES: SEE DRAWING LC/1

REVISION A WIND TURBINE ADDED 22/10/07

SCALE 1:50

DRAWING No LC/2 DATE 29/8/07

CLIENT: PHILIP REMNANT
12 RAGGED HALL LANE
CHISWELL GREEN
HERTS AL2 3LF

ARUN DISTRICT COUNCIL:LU/333/07/22/10/2007