
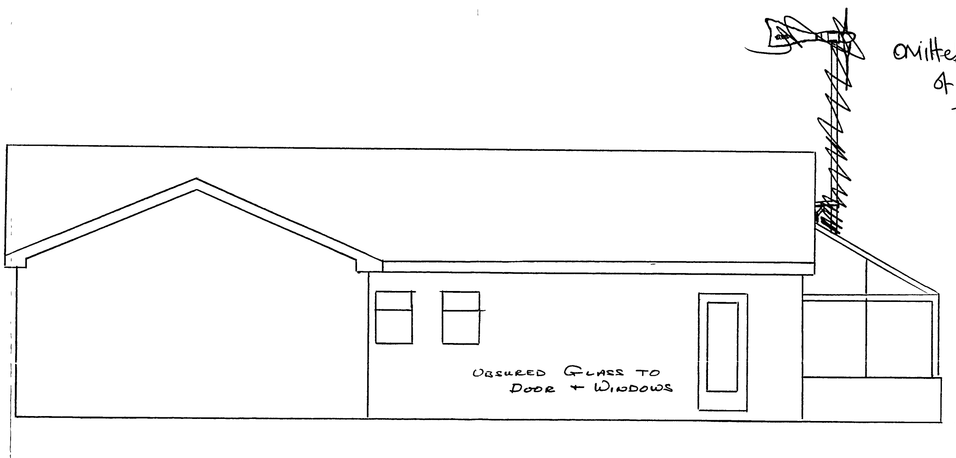



Omitted at request of applicant. See email dated 29/11/07

North West Side Elevation

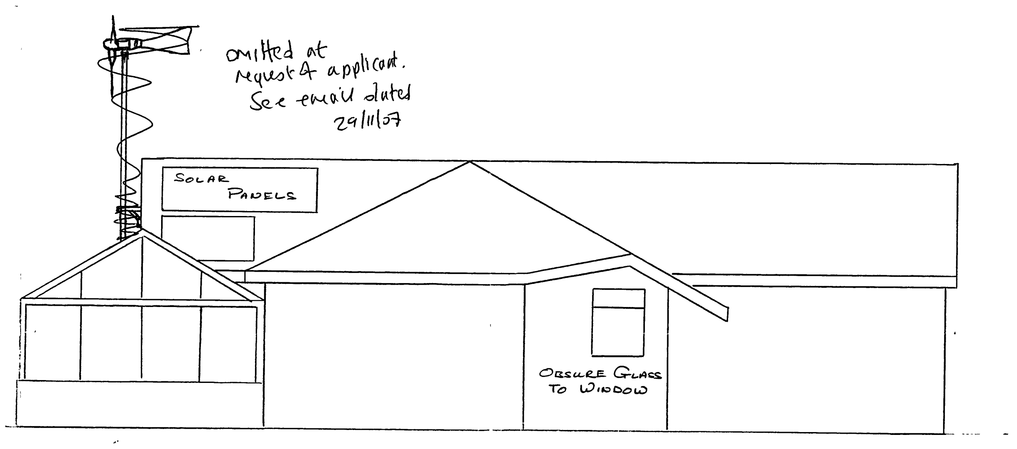


Omitted at request of applicant. See email dated 29/11/07

South East Side Elevation

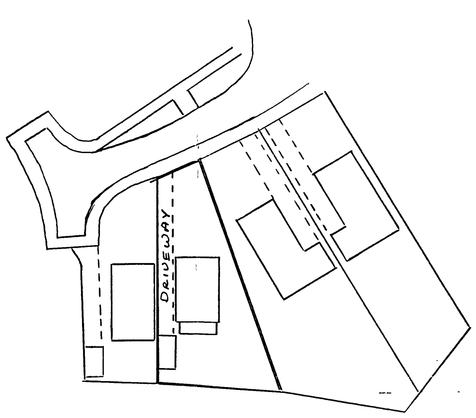

Existing Block Plan Scale 1:500

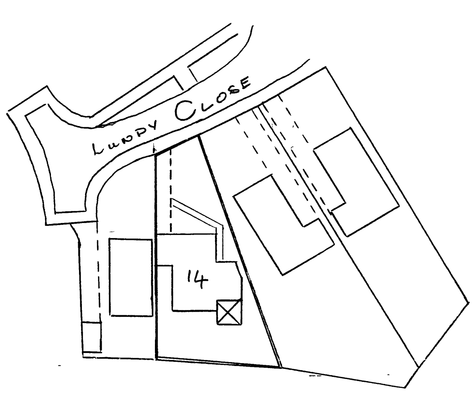

New Block Plan Scale 1:500

1/ Existing Drive + Crossoder Retained
2/ New Path from Drive to Front Door
3/ All Existing Fences to be Retained
4/ For Distance to Boundaries see Floor Plan Drawing LC/1

ARUN DISTRICT COUNCIL
No. LW 333 07
RECEIVED 22/10/07

14 Lundy Close

Notes: 1/ New Roofs to be Tiled with Tiles to match existing.
2/ Fascia and Soffit Boards to be White UPVC to match existing.
3/ New Windows to be White UPVC to match Existing.
4/ New front elevation walls to be Pebble Dash Render as existing.
5/ Other External Wall to be Face Brickwork as Existing.

Revision A Wind Turbine Added 22/10/07
Scale 1:50
Drawing No LC/3 Date 29/8/07
Client: Philip Remnant
12 Ragged Hall Lane
Chiswell Green
Herts AL2 3LF

ARUN DISTRICT COUNCIL:LLU/333/07/22/10/2007