

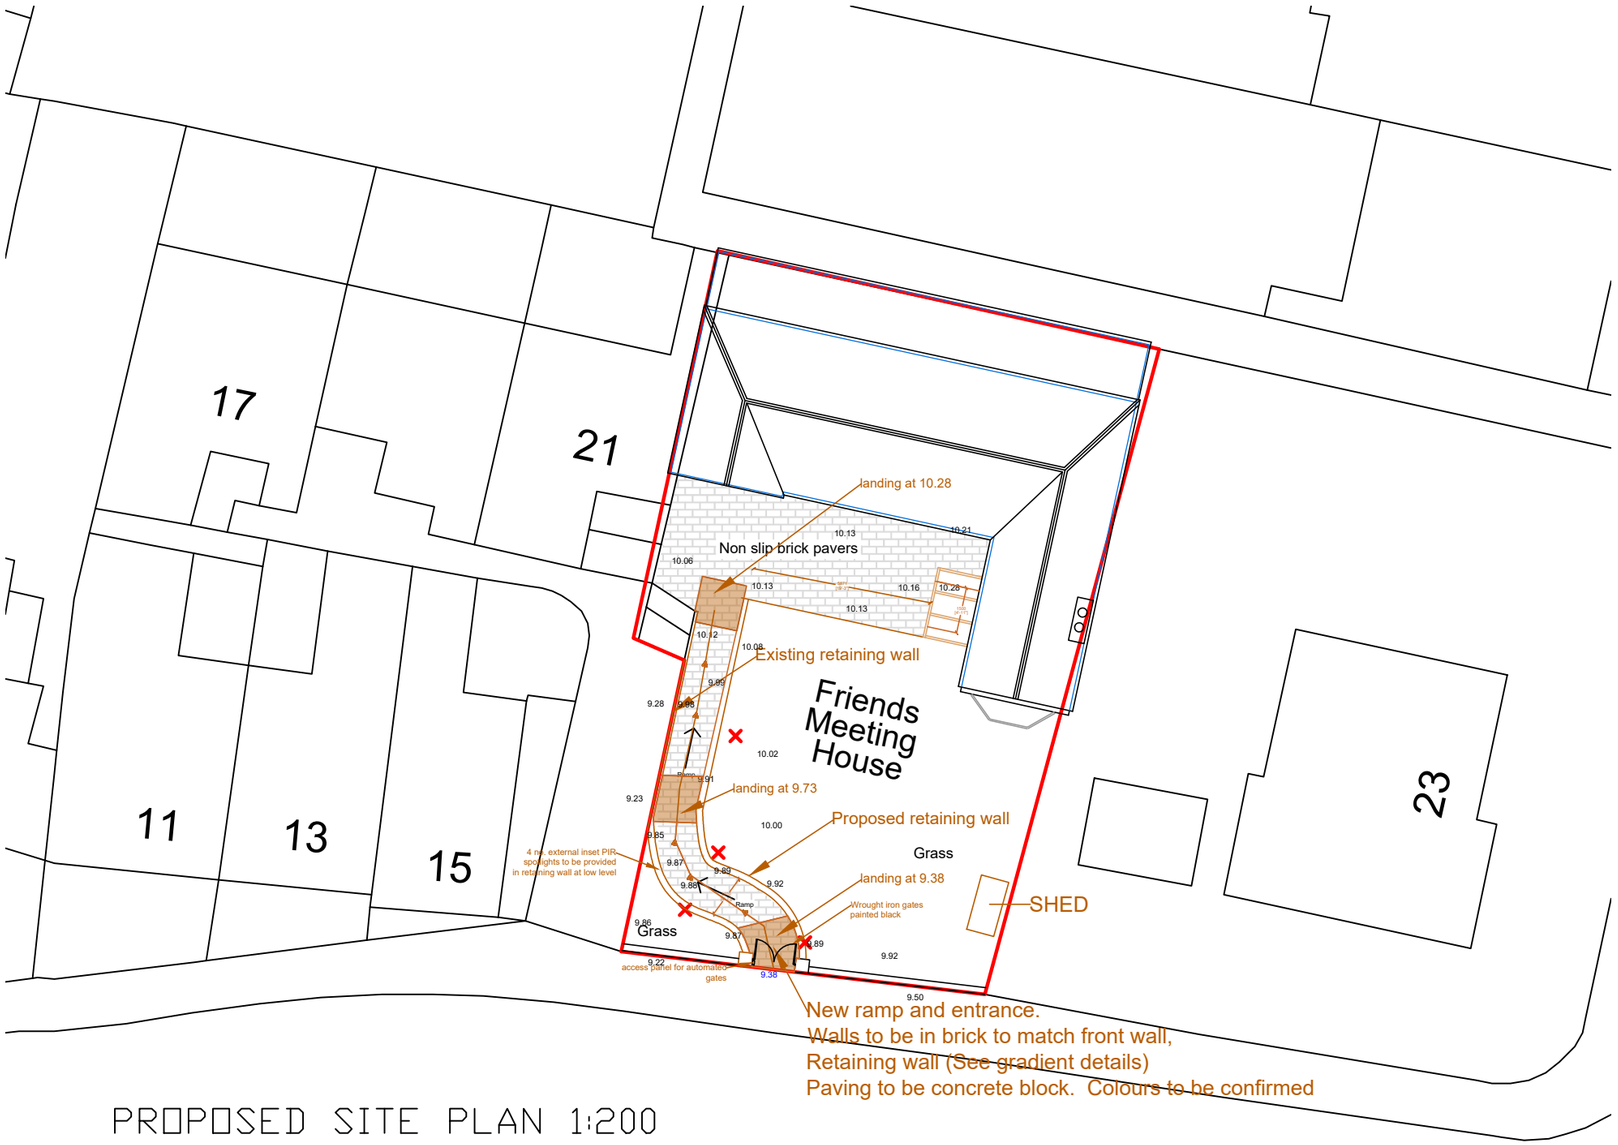


PROPOSED SITE PLAN 1:200


KEY ✕ Location of ashes/remembrance

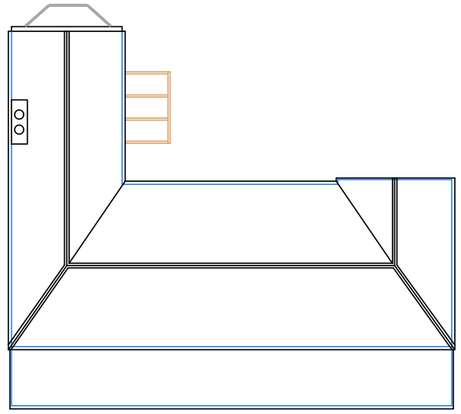

PROPOSED ROOF PLAN 1:200

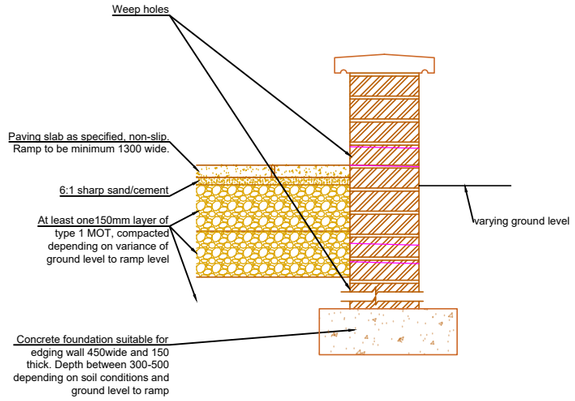

RAMP DETAIL 1:20

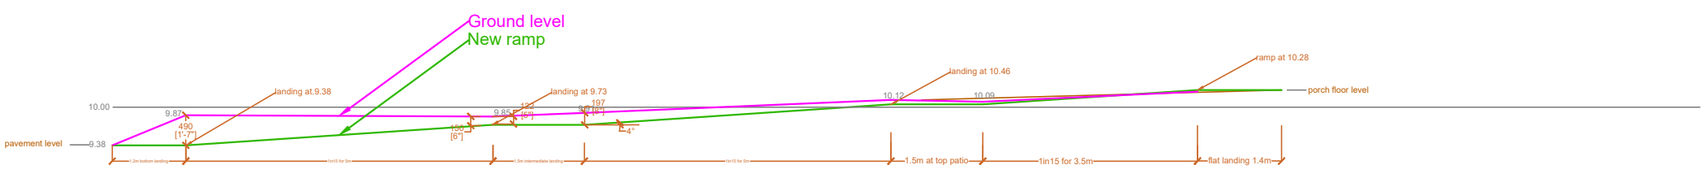

Ramp gradient details SCALE 1:100

Ramp is designed as a landscape feature to improve existing access and is not designed to be completely AD Part M fully compliant. Ramp gradient, however, should comply with guidance. Existing steps will be retained

All dimensions to be checked on site prior to commencement of work, except for planning purposes.

This drawing is the copyright of
CALDOTEC LTD
and may not be copied, altered or reproduced in any way without written authority.

CALDOTEC LTD
11 THE PARADE
WILLOWHAYNE CRESCENT
EAST PRESTON
WEST SUSSEX
BN16 1NS
Telephone
01903 859176

PROPOSED SITE PLAN & ROOF PLAN

23 Church Street
Littlehampton
West Sussex
BN17 5EL

CLIENT Littlehampton Quakers

Issue	Details	Drawn	Check	Date
R5	Ramp details added	LG	EW	15/10/18
R4	Paving changes	KW	EW	17/08/18
R3	Planning amendments	RM	RM	24/10/17
R2	Amended access provisions	RM	RM	04/04/17

SCALE AS SHOWN on A3
DATE 15/10/18
DRAWING NUMBER 16198/02aR5

ARUN DISTRICT COUNCIL LU/344/18/DOC