ARUN DISTRICT COUNCIL LU/353/11/MMA

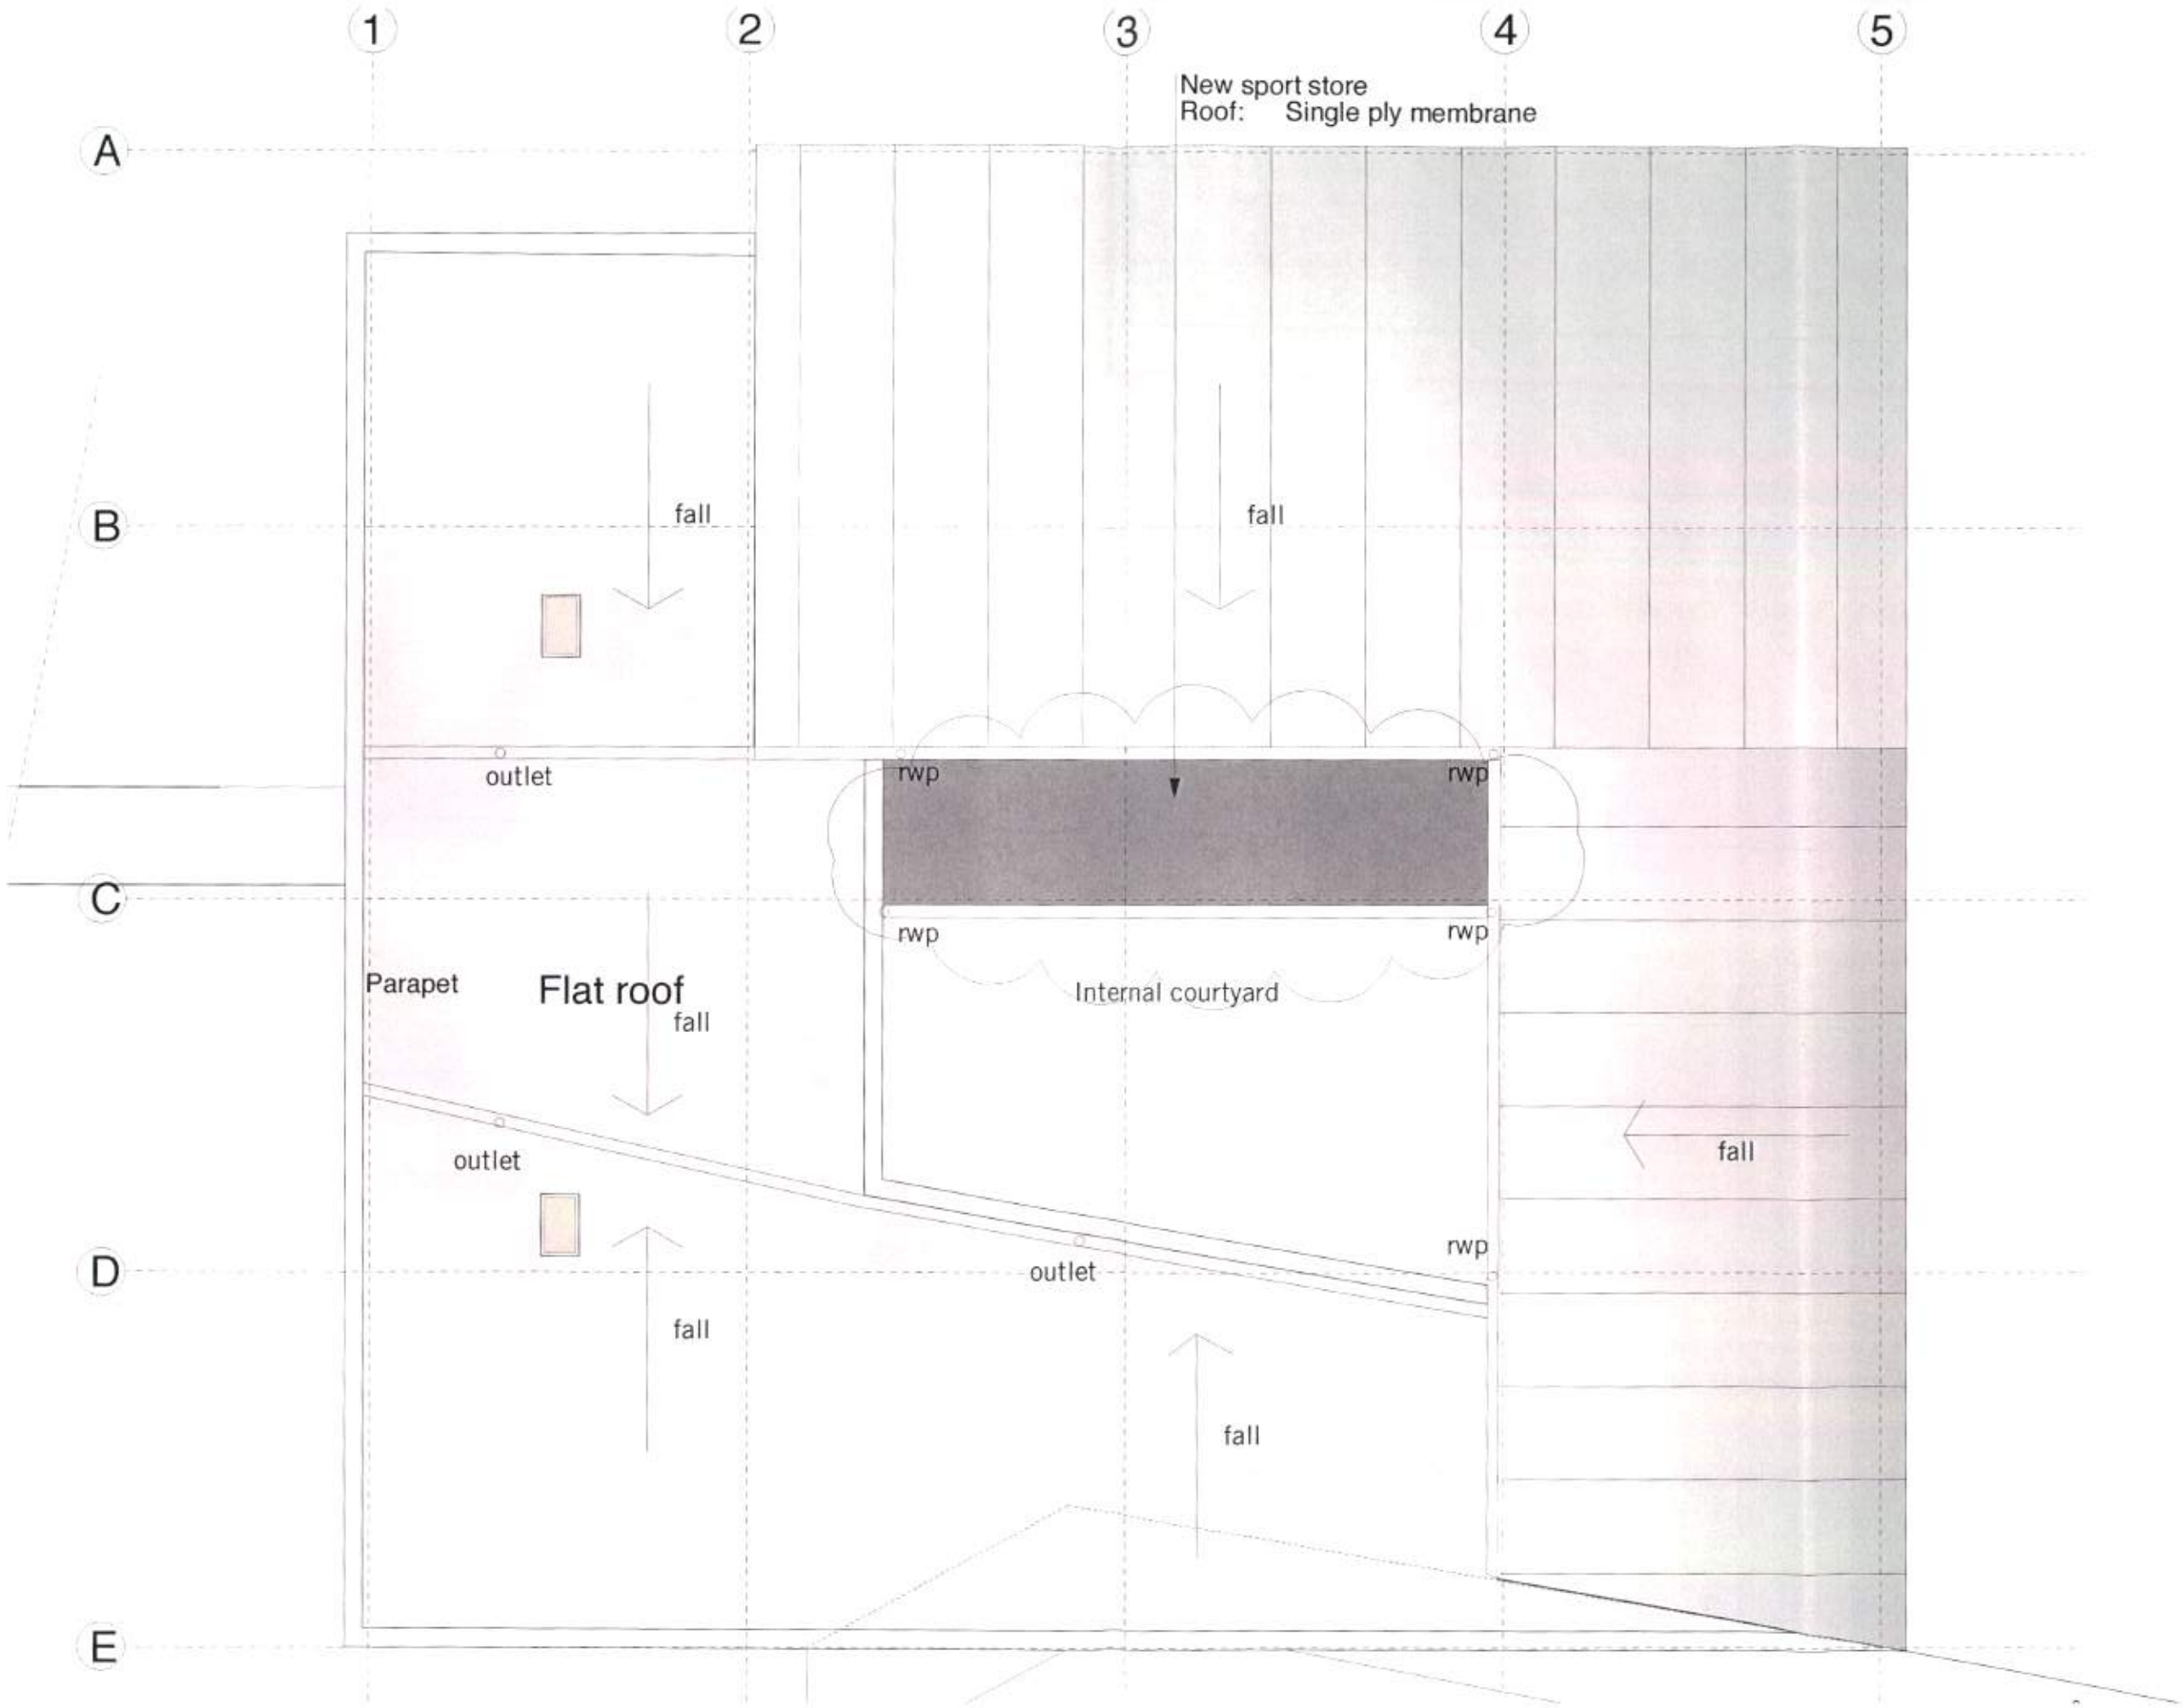

the facility
architects + design
The Studio 55 Lamy Street London SE1 4SN 020 7740 3214 www.the-facility.co.uk info@the-facility.co.uk

N

Planning

0.5 m 1 m 2.5 m 5 m

Copyright of the facility Ltd. - not for reproduction without consent

Rev	Date	By	Revision Notes	Chkd

Client	Littlehampton					By	EM
Job Title	Southfields recreation ground					Chkd	SF
Drawing Title	Proposal Roof Plan						
Drawing Number	1051 (GA) 20	Rev.	-	Scale	1:100 @A3	Date	10/11/11