
ARUN DISTRICT COUNCIL LU/370/19/PL

Proposed Floor Plans
Scale 1:100

First Floor Office Extension
with Brick Link Block and Steel Frame Extension

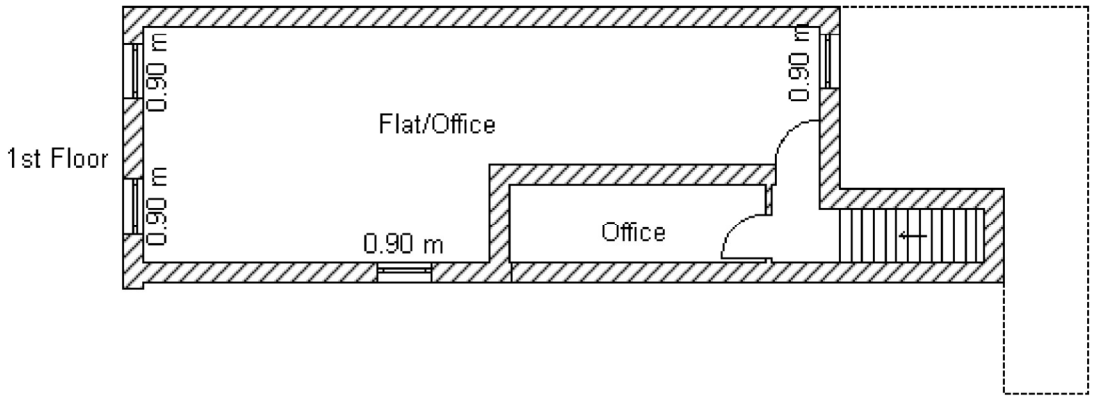

Shop Store at rear is steel frame building, single storey.

Doorways to stair well and rear extension with doors and roller security shutter.


Boundary to south and west elevations consists of 800mm wall with set back 6' panel fe

Staircase opens into office.

First floor open area consists of dwarf wall of 300mm with railed 1100mm fence above.

Staircase and brick link to steel building are all cavity walls.

The 1st floor open area will be inaccessible.

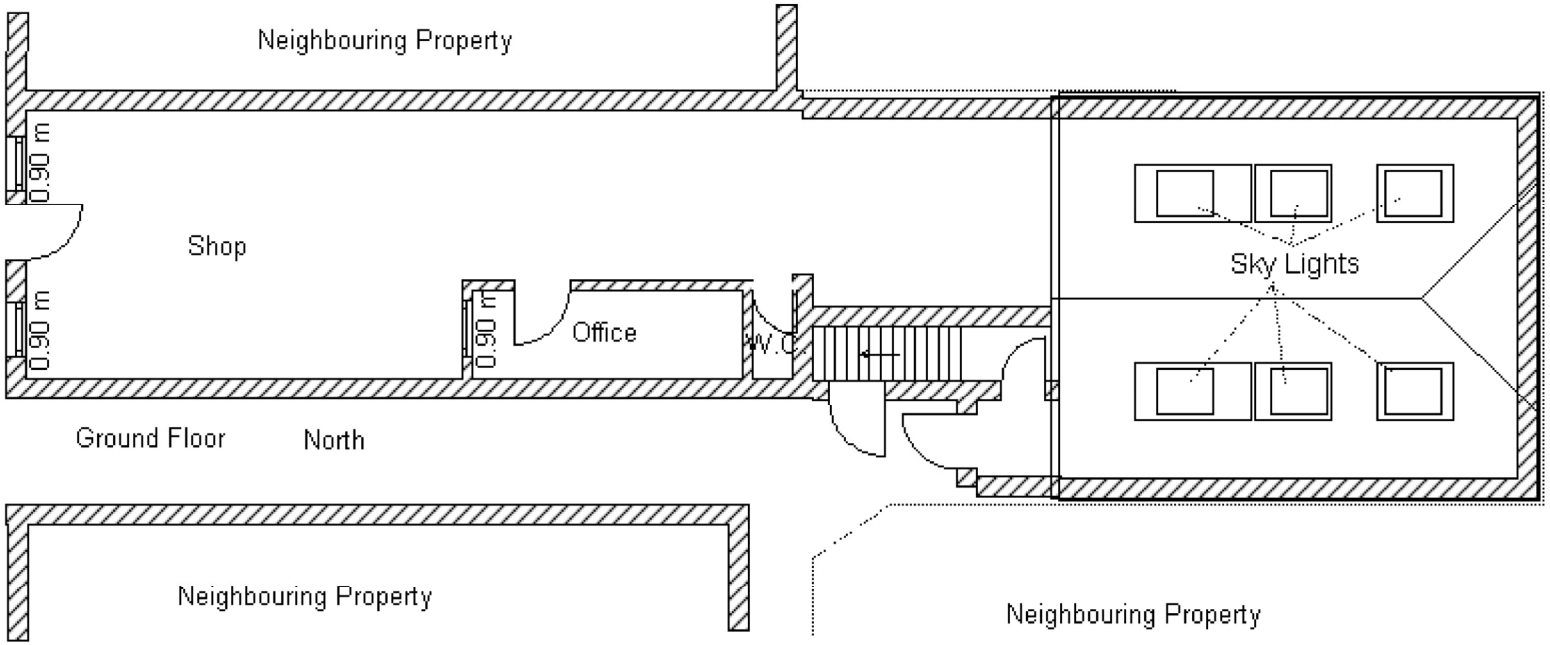

49 Horsham Road,
Littlehampton, BN176DB

Three sided Steel Building with
remainder open to the rest of building