ARUN DISTRICT COUNCIL LU/377/14/NMA

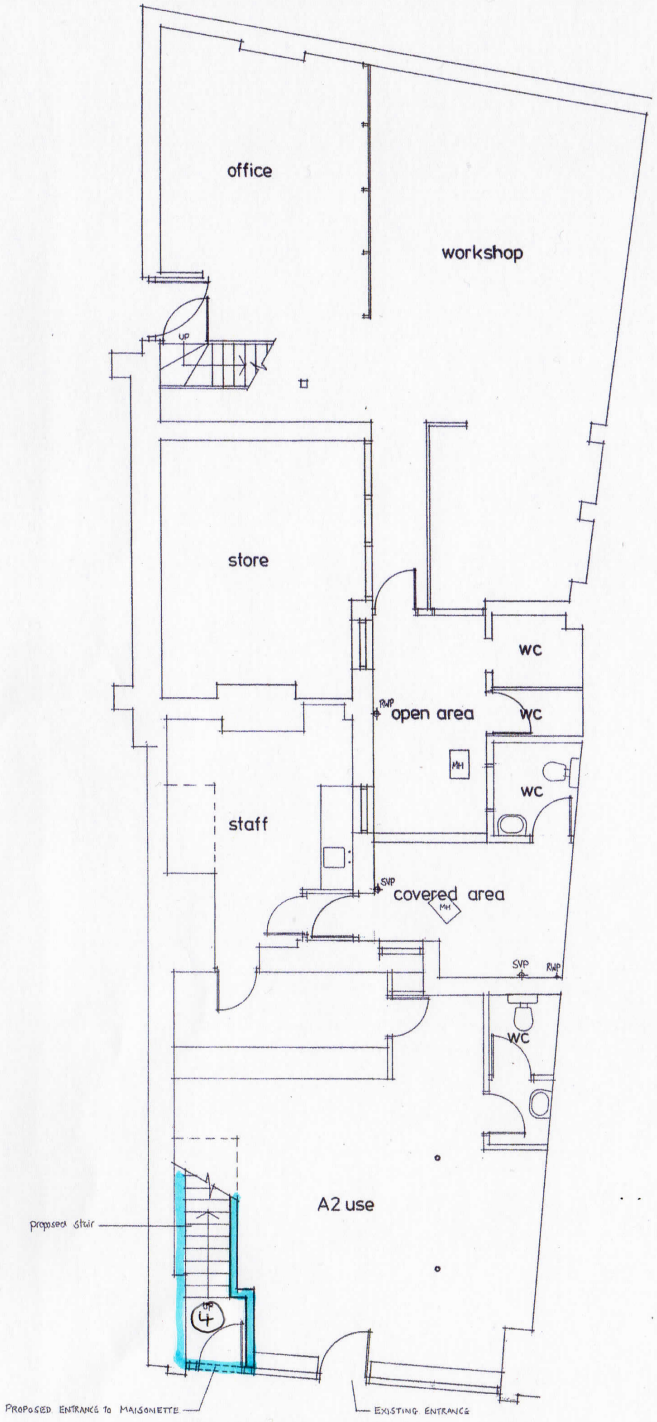

Ground Floor Plan

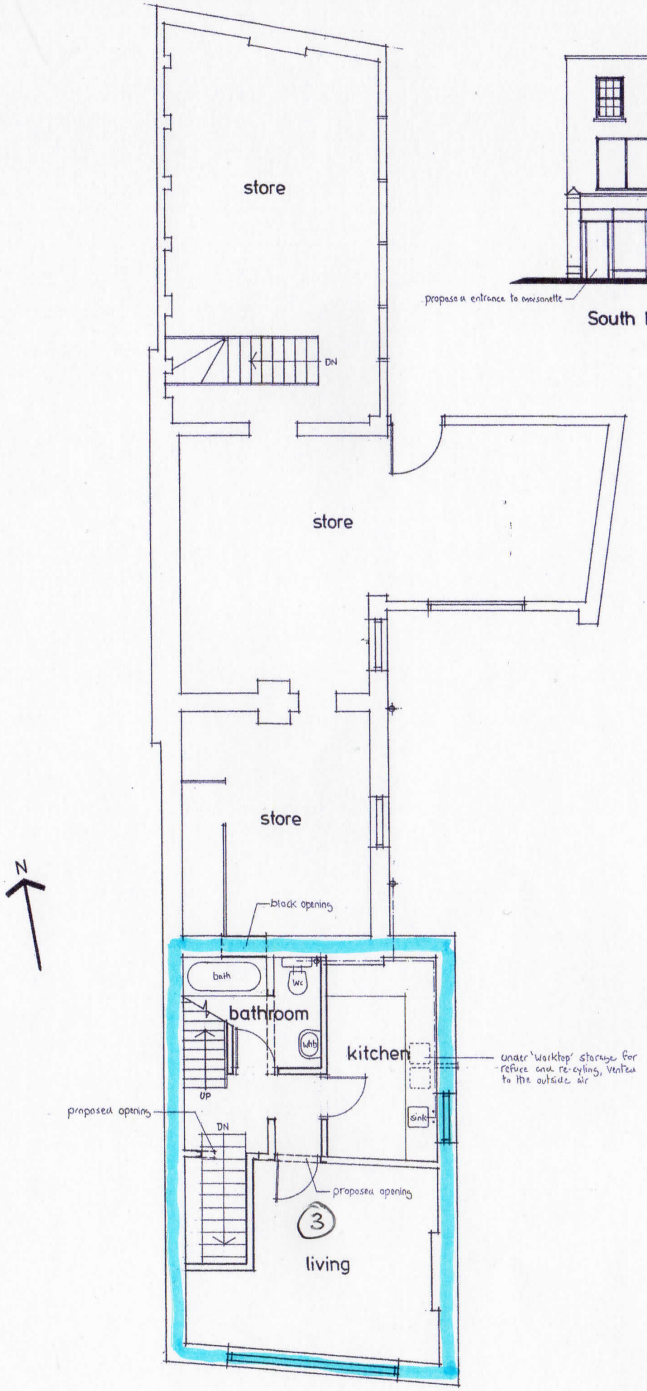

First Floor Plan

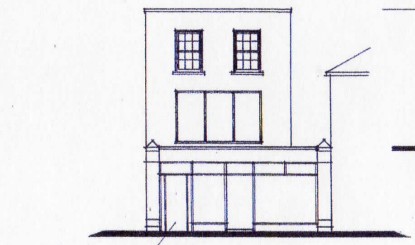

South Elevation

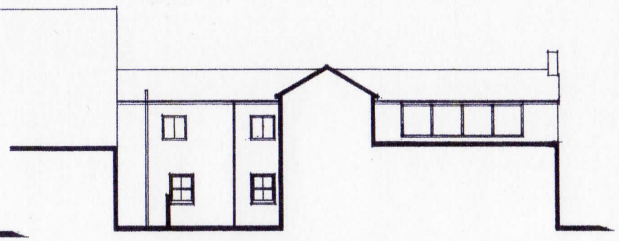

East Elevation

A1 PAPER SIZE SCALE 1:50 1:100 1:500 1:1250

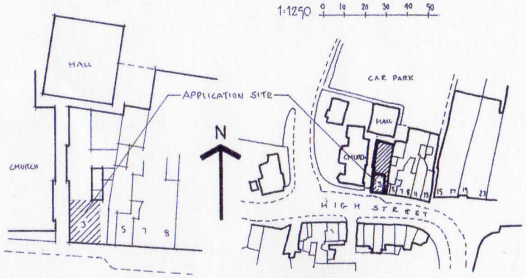

Block Plan 1:500 Location Plan 1:1250

REVISIONS:
REV 'A' 11.3.13
Drg completed ready for the planning application.

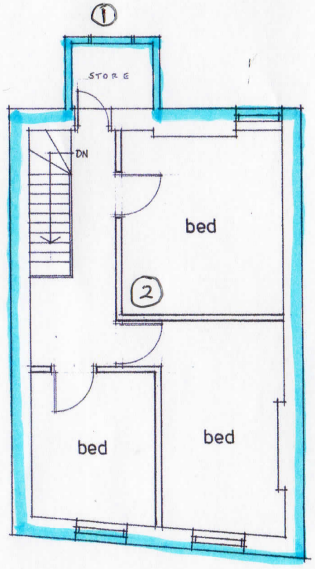

Second Floor Plan

Do not scale from this drawing all dimensions must be checked on site. This drawing is the sole copyright of Insite Planning Ltd.

Insite Planning Ltd
5 Beechwood Avenue
Brighton, East Sussex
BN1 8ED
Tel: 01273 558118

Client:

Job:
3 High Street
Littlehampton

Proposed
First/Second Floor
Maisonette

Date: 25.2.13 Scale: 1:50, 1:100

Drawing No. 1132/1679A