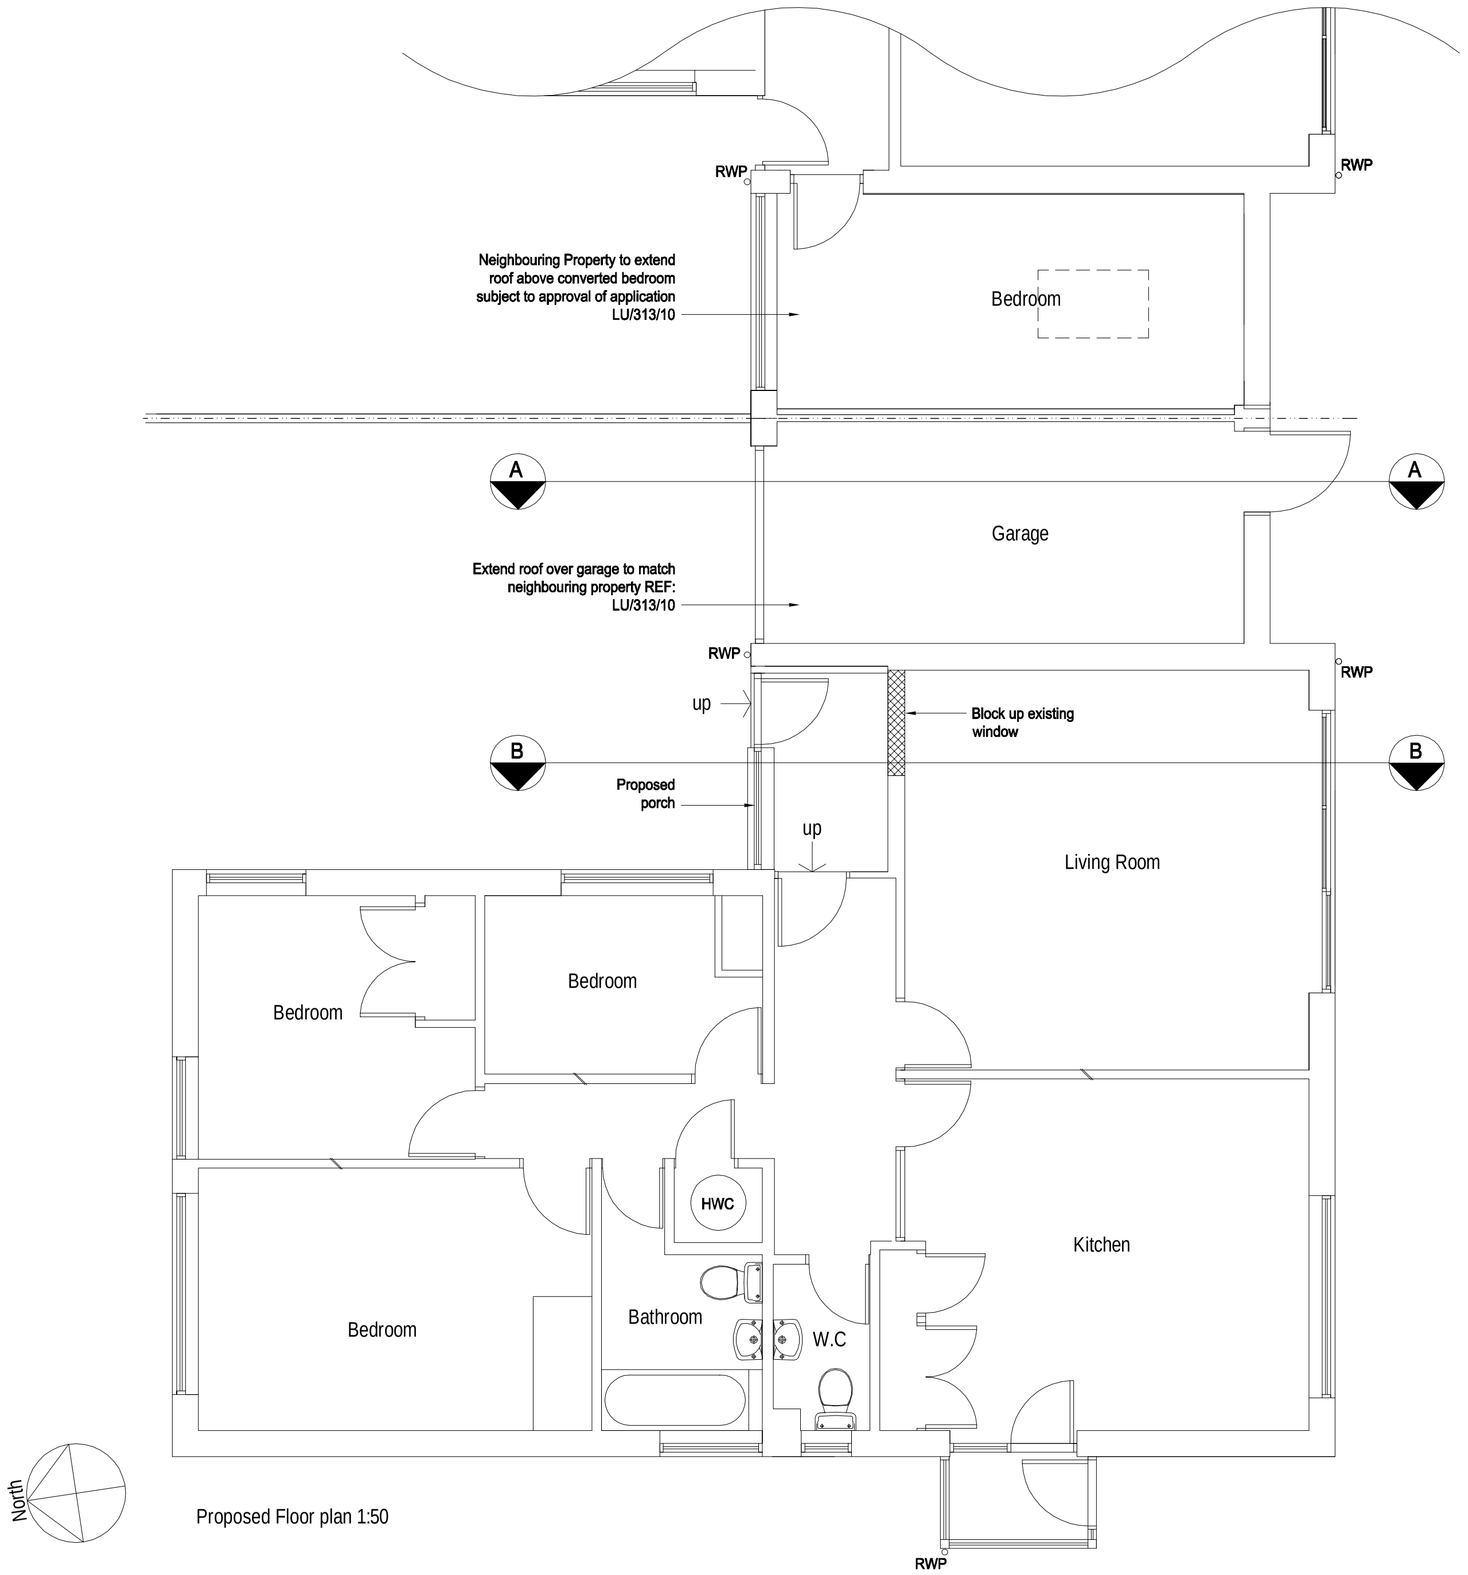

Proposed Floor plan 1:50

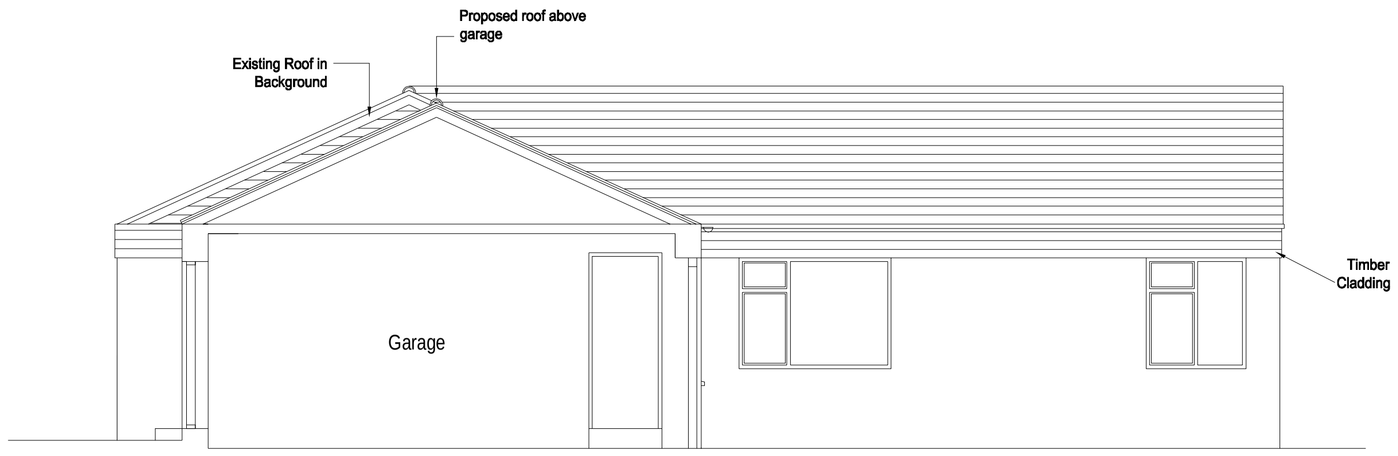

Proposed sectional elevation A-A 1:50

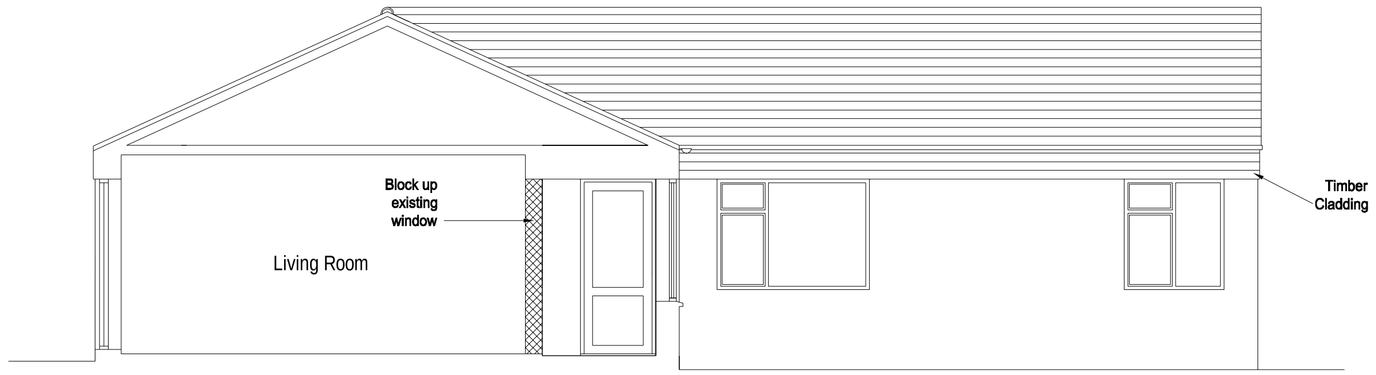

Existing sectional elevation B-B 1:50

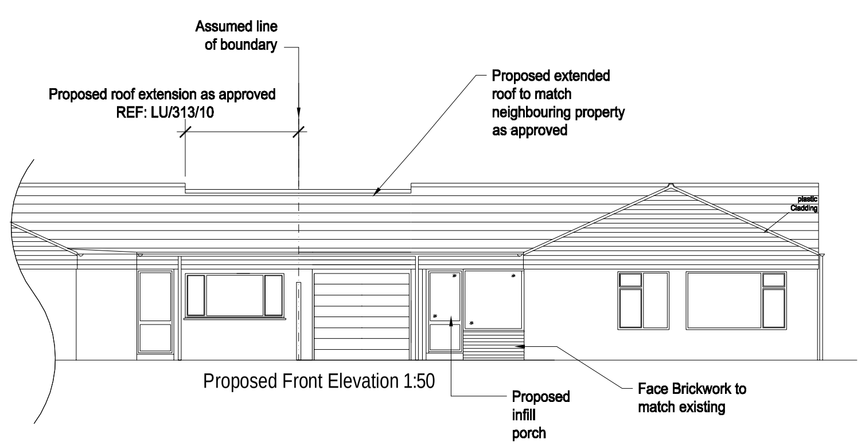

Proposed Front Elevation 1:50

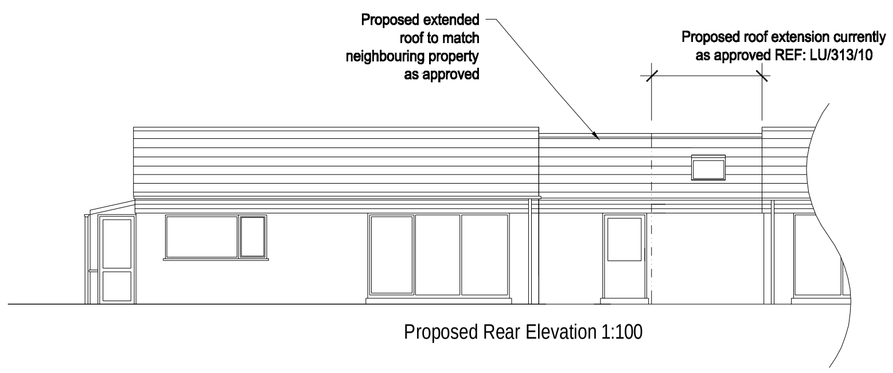

Proposed Rear Elevation 1:100

1:100 0 1 2 3 4 5 6 7 8 9 10

1:50 0 1 2 3 4 5 6 7 8 9 10

amendments

bpm Construction and Architectural Services

client: Mr and Mrs Capelin

Project: 3 The Estuary
Littlehampton
West Sussex
BN17 6NF

Project ref: 771 Drawing No. 02

drawing title: Proposed plans, sections and elevations

drawn by: D Haslam

date: DEC 10 scale: 1:50/100 @A1

Boys Project Management
31A Warrndene Road
Brighton BN1 6NL
Telephone 01273 249068
www.bpmnet.co.uk
E-mail Info@bpmnet.co.uk

Do not scale off drawing, check all dimensions on site before all work is commenced

All goods materials workmanship to conform with current building regs BSS and COPs

PDF created with pdfFactory trial version www.software-partners.co.uk