
Notes

1. This drawing is the copyright of MH Architects Ltd
2. Do not scale this drawing except for Local Authority planning purposes
3. All dimensions must be checked on site by the contractor prior to commencement of the works.

Rev.	Revision	By	Date	Check	Date

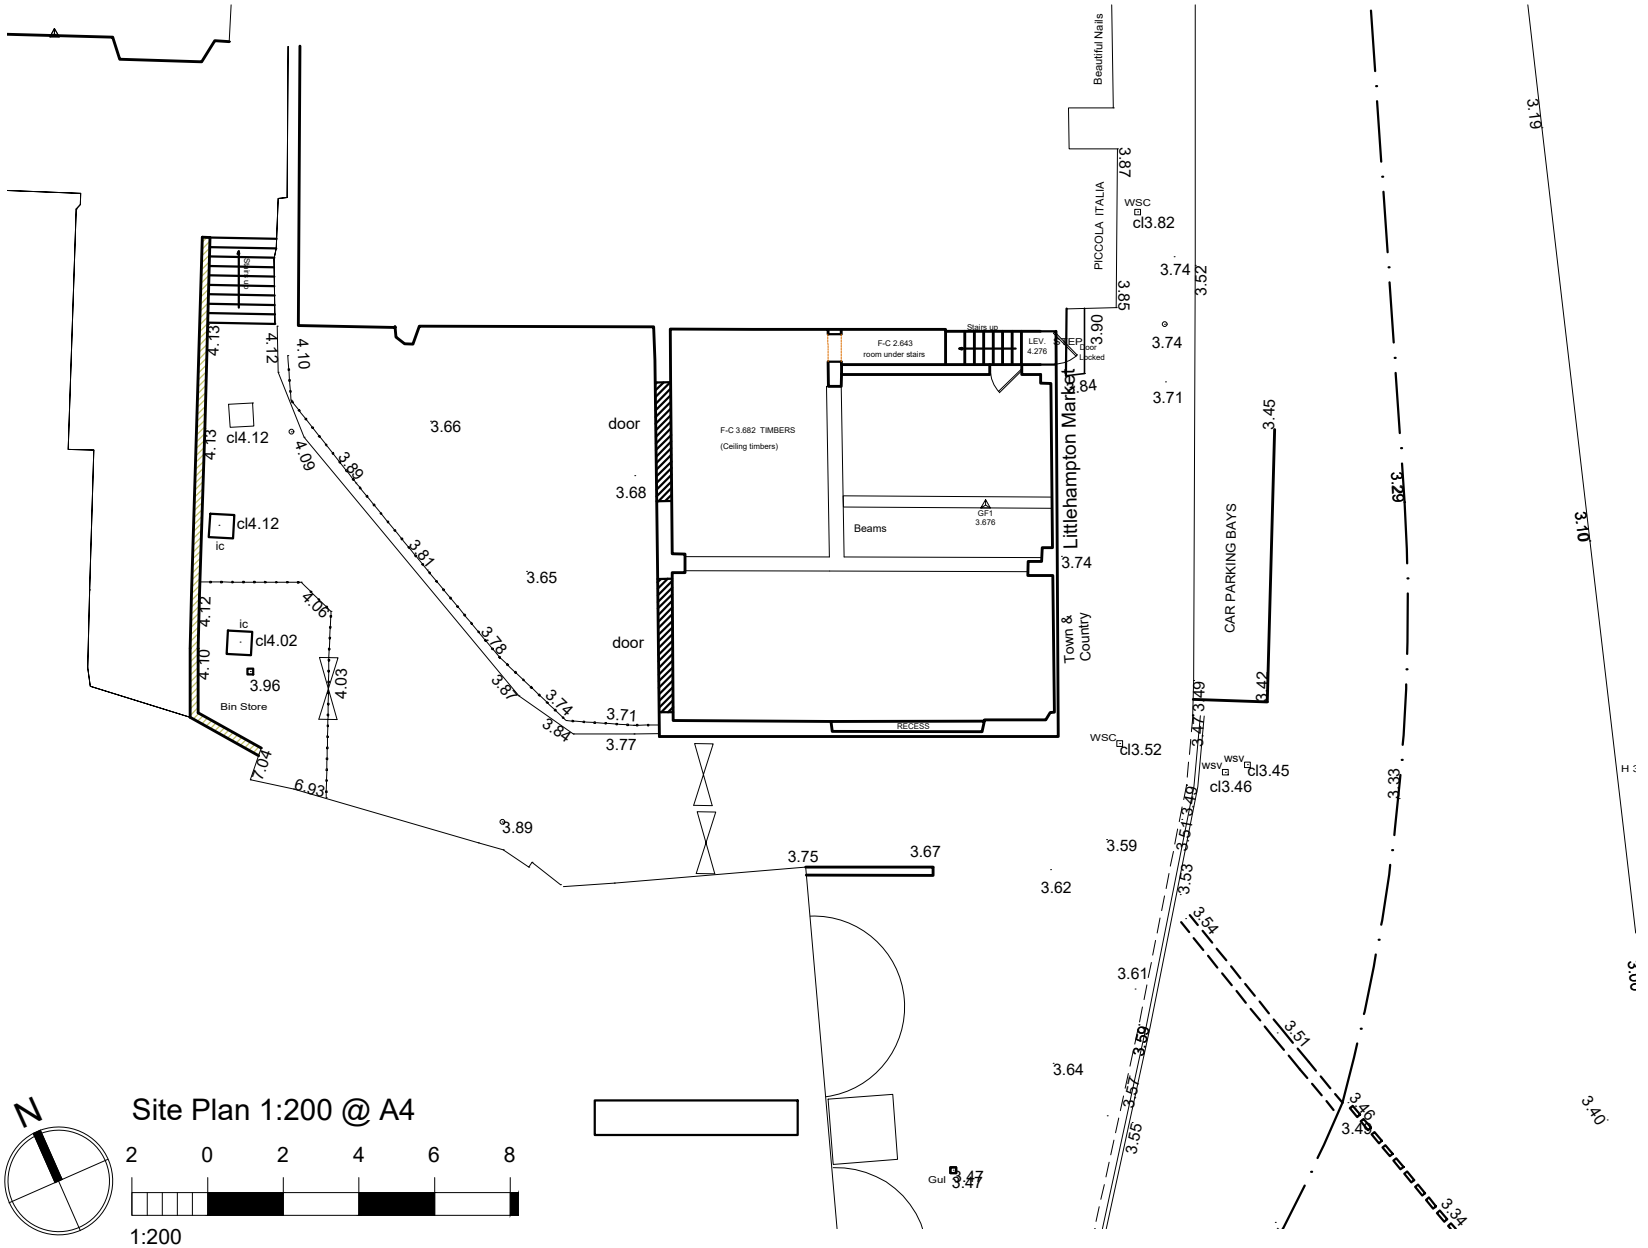


N

Site Plan 1:200 @ A4

2 0 2 4 6 8

1:200

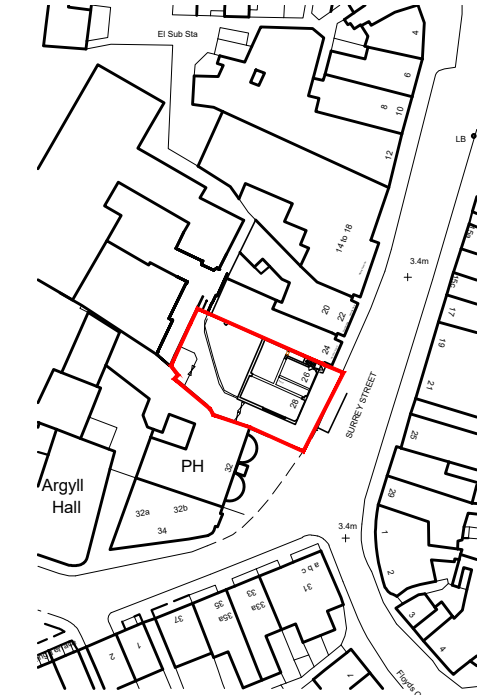

Licence number LIG0975

N

Location Plan 1:1250 @ A4

10 0 10 20 30 40 50

1:1250

Hyde

Client	The Hyde Group
Job title	Development At 26/28 Surrey Street Littlehampton, BN17 5BG
Drawing title	Site Location Plan

Drawn	Date	Checked	Date	Scale at A4
CP	DEC 19			1:200 & 1:1250

Job N°.	Drawing N°.	Rev.
15-122	011	P01

Status

PLANNING APPLICATION

Ground Floor | Bicentennial Building
Southern Gate | Chichester
West Sussex | PO19 8EZ

T. 01243 774748
e. admin@mharchitects.co.uk
www.mharchitects.co.uk

Limited Company
Registered in England No. 4994133

ARUN DISTRICT COUNCIL LU/46/20/PL