




SECOND FLOOR / ROOF 1/100

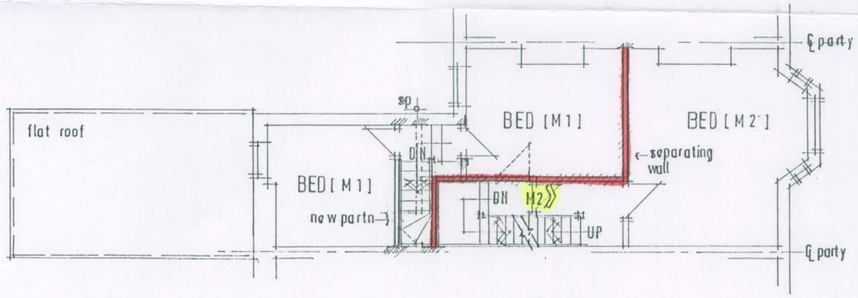


FIRST FLOOR 1/100

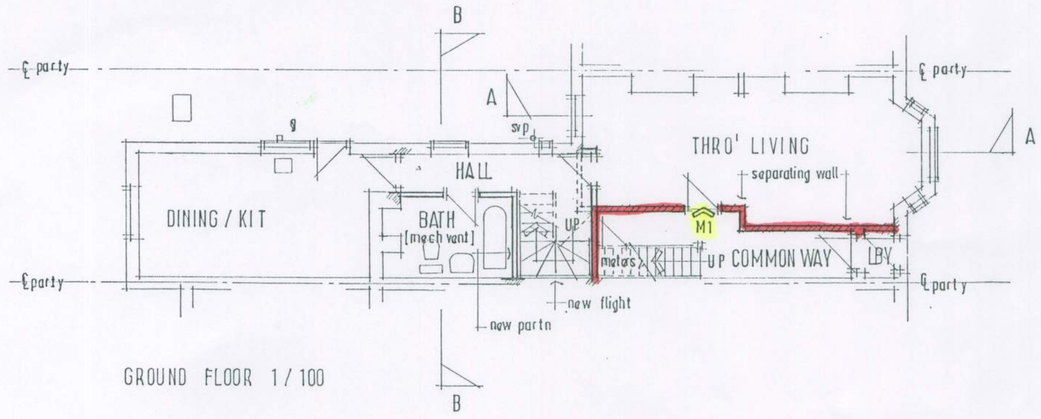

GROUND FLOOR 1/100

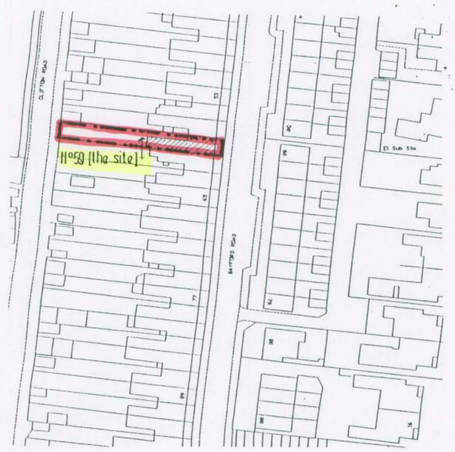


LOCATION 1/1250

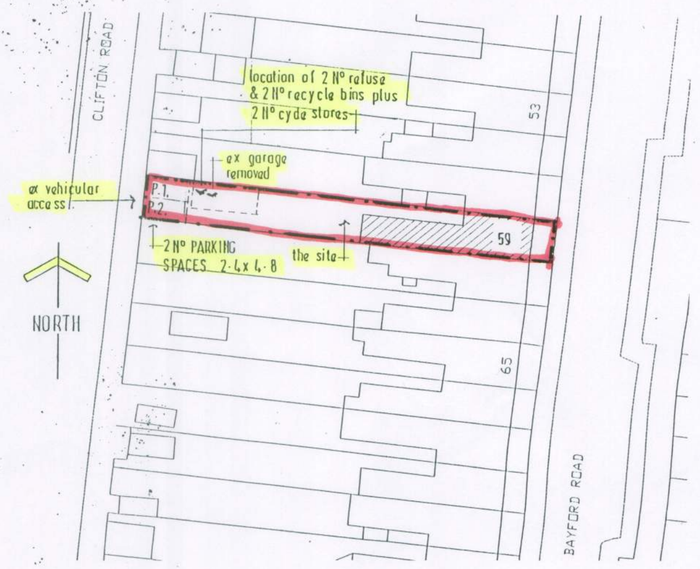


BLOCK PLAN 1/500

NOTE: THERE IS NO EXTERNAL ALTERATION TO THE BUILDING PROPOSED THUS ROOF PLANS & ELEVATIONS ARE NOT RELEVANT.

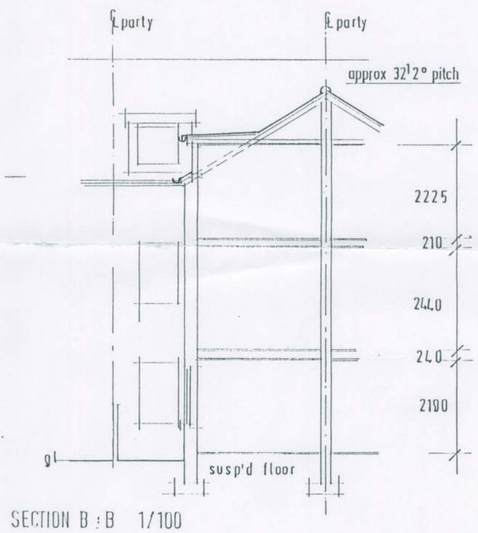

SECTION B : B 1/100

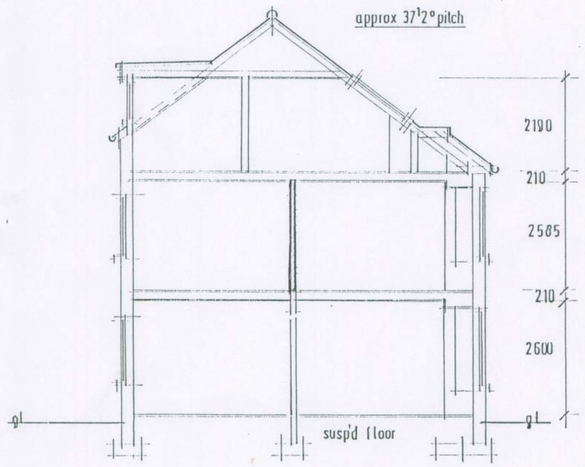

SECTION A : A 1/100

TREVOR E. UNSTED LTD

R.B.S. HOUSE • 59-61 SEA LANE • RUSTINGTON • WEST SUSSEX • BN16 2RQ Tel: 01903 859090

Client: MR: R. BAILEY.

Project: CONVERSION TO FORM 2 No MAISONETTES AT 59; BAYFORD ROAD; LITTLEHAMPTON; W/SUSSEX; BN 17; 5HN.

Drawing: PROPOSED

Scale: AS SHOWN

Date: JAN:2013

Drawn: tu.

Copyright ©

Drawing No.: 12/3996/3

Revisions:

The contractor must check all dimensions and levels on site and no dimensions are to be scaled from drawings.

It is the contractor's responsibility to ensure compliance with all statutory authority requirements, carry out works with total regard to existing and retained structure. Works and materials to latest CP/BS.

Drawing to be read in strict accordance with engineer's information where applicable.

All structural timber C16 unless otherwise noted. All structural and external timber pressure impregnated with preservative, cut ends site swabbed with Cuprinol or similar treatment.

Local authority to witness satisfactory test on all new and affected foul/storm drainage.