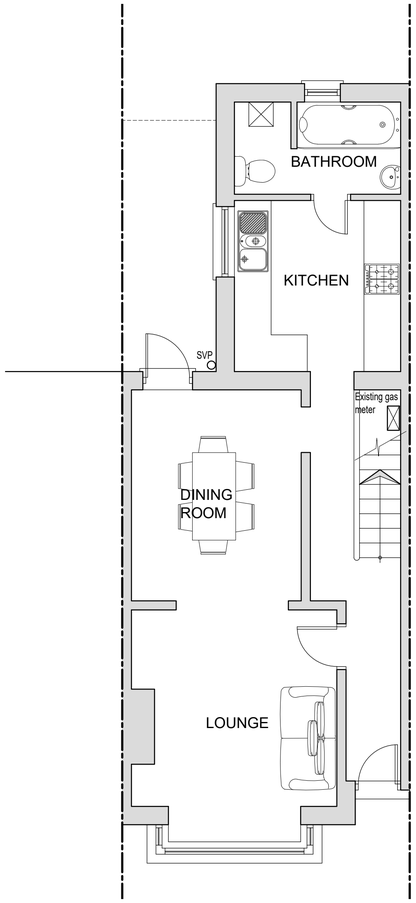

EXISTING GROUND FLOOR PLAN
Scale 1:50

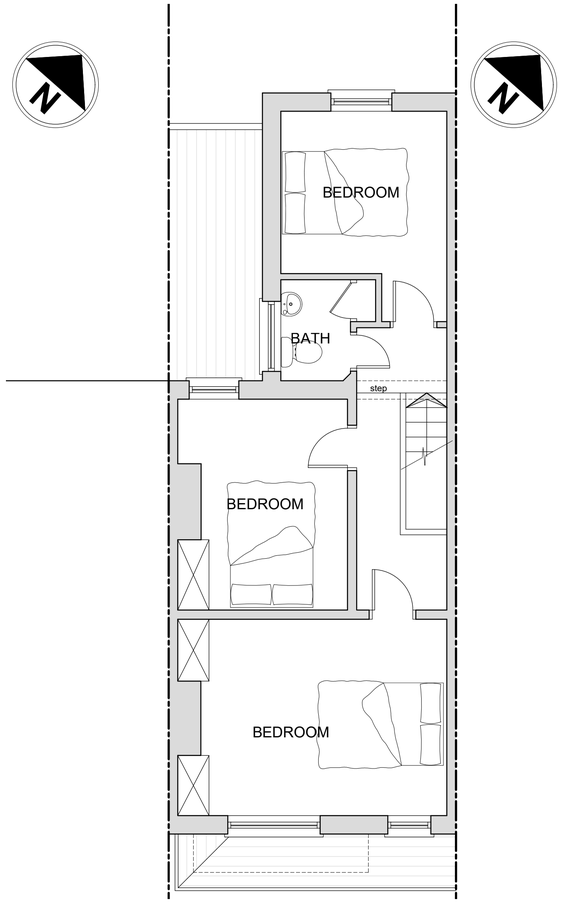

EXISTING FIRST FLOOR PLAN
Scale 1:50

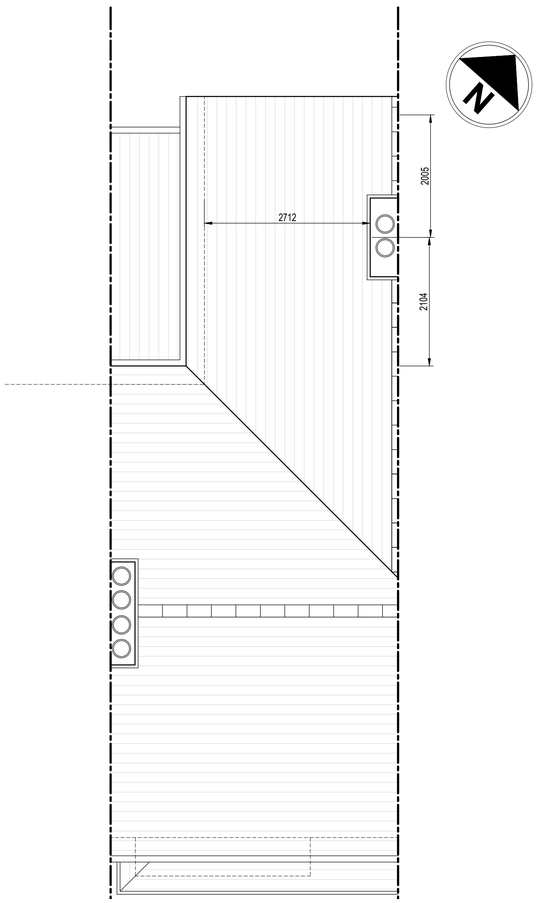

EXISTING ROOF PLAN
Scale 1:50

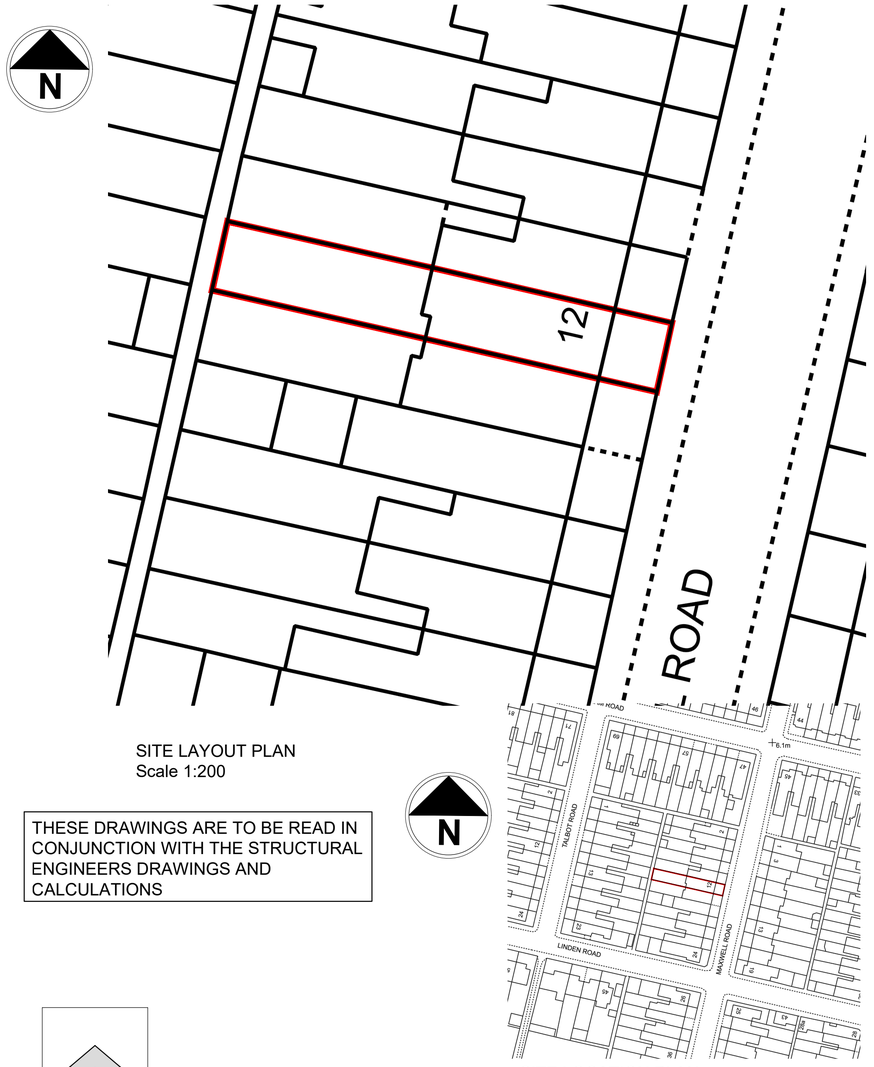

SITE LAYOUT PLAN
Scale 1:200

THESE DRAWINGS ARE TO BE READ IN CONJUNCTION WITH THE STRUCTURAL ENGINEERS DRAWINGS AND CALCULATIONS

SITE LOCATION PLAN
Scale 1:1250

EXISTING FRONT ELEVATION
Scale 1:50

EXISTING REAR ELEVATION
Scale 1:50

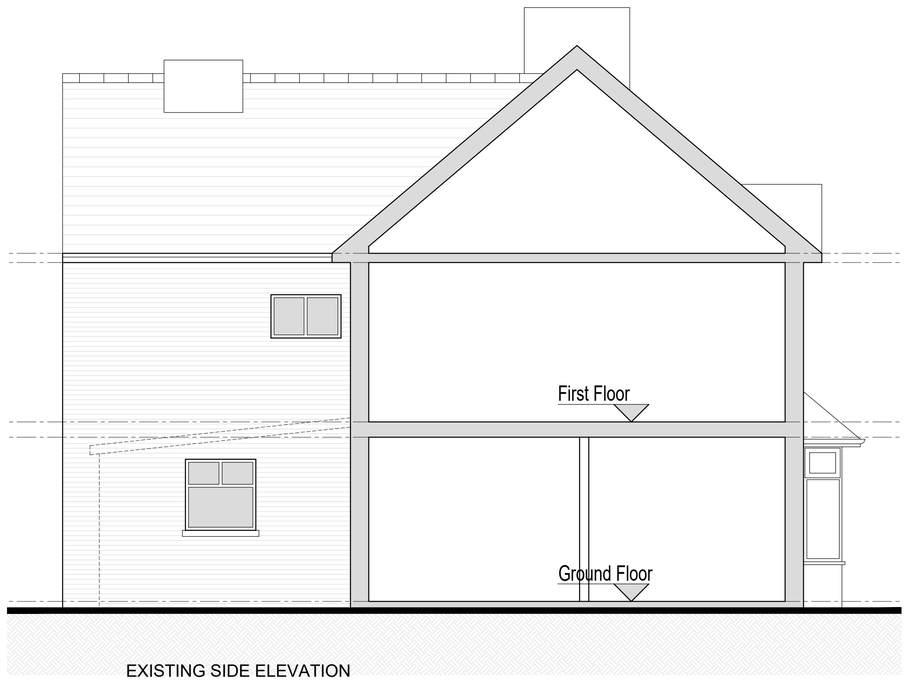

EXISTING SIDE ELEVATION
Scale 1:50

Scale 1:50 @ A1
0 1m 2m 3m 4m 5m 6m

0 2m 4m 6m 8m 10m 12m
Scale 1:100 @ A1

Rev:	Description:	Date:

d m d
tel: 01372466642 mob: 07773404777
e mail: davelmorton29@yahoo.co.uk

Project: PROPOSED ALTERATIONS
12 MAXWELL ROAD
LITTLEHAMPTON EN177BN

Title: EXISTING PLANS

Drawn: DM Date: MAY 2019

Scale: 1:100 1:1250 @ A1

Drawing No: DRM214/PL001

Revisions:

ARUN DISTRICT COUNCIL LUIS/20/HH