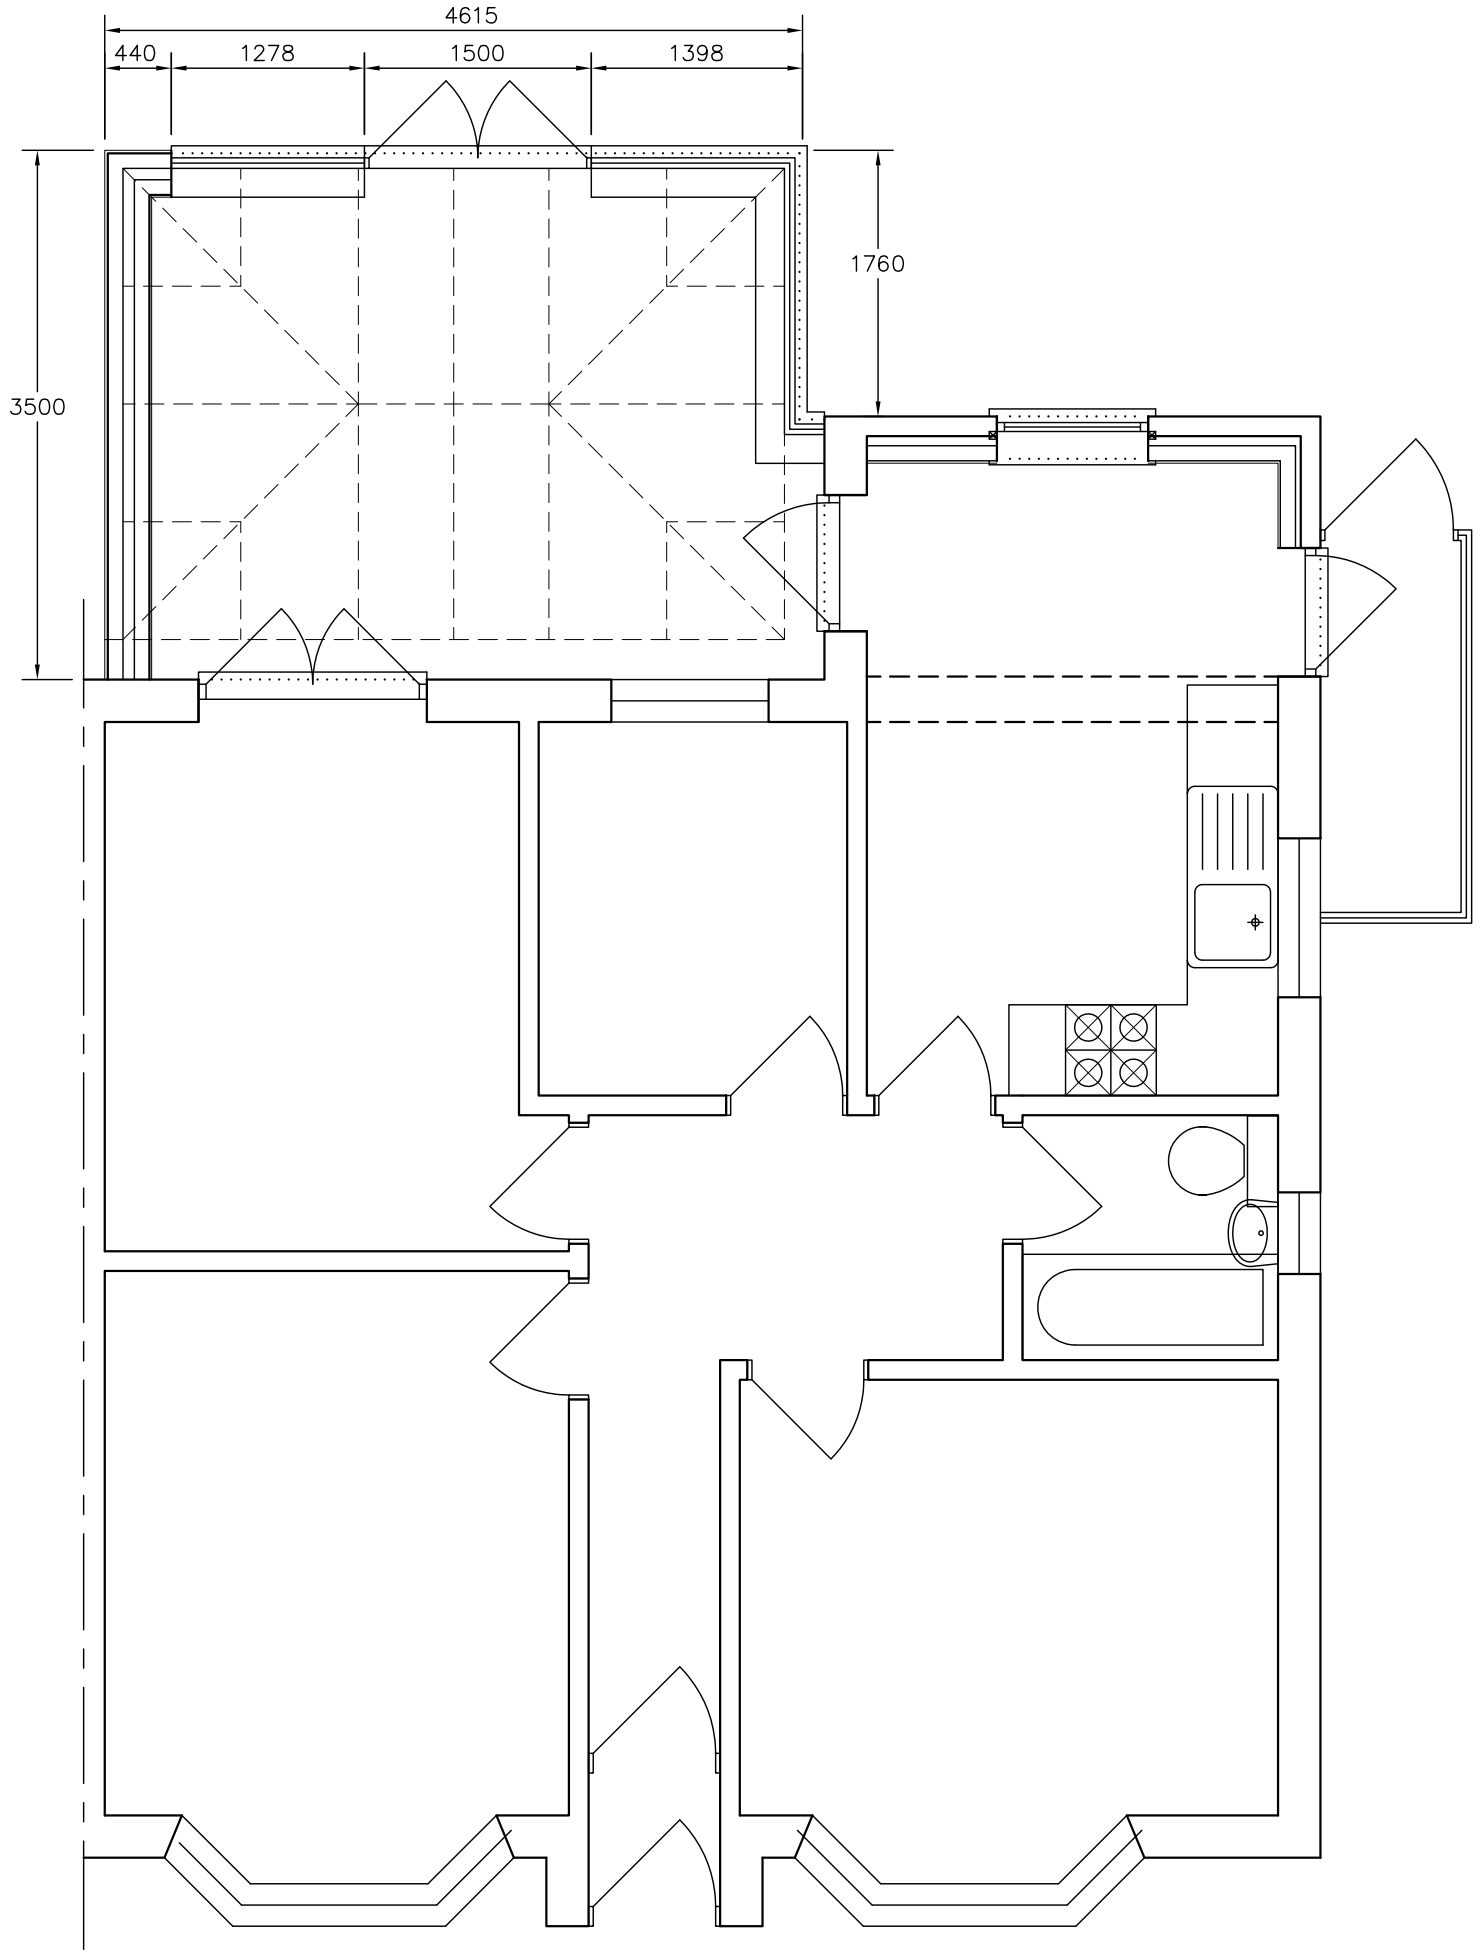

Amendments: –

Bryceson Shaw Associates

Surveyors and Designers

2 Wellesley Court, Fitzalan Road, Littlehampton,
West Sussex BN17 5JW
Tel. 01903 734381 Mobile: 07889 651301
E-mail: brycesonshaw@btinternet.com

Project:

Proposed conservatory; 19 Selwyn Avenue, Littlehampton BN17 7NF

Drawing:

Floor plan

For:

Mrs. C Y Jones

Drawn:	Date:
PKS	**February 2015**
Scales: **1:50**	No: **1718/01/02**

To scale when printed on A3

ARUN DISTRICT COUNCIL LU/62/15/HH