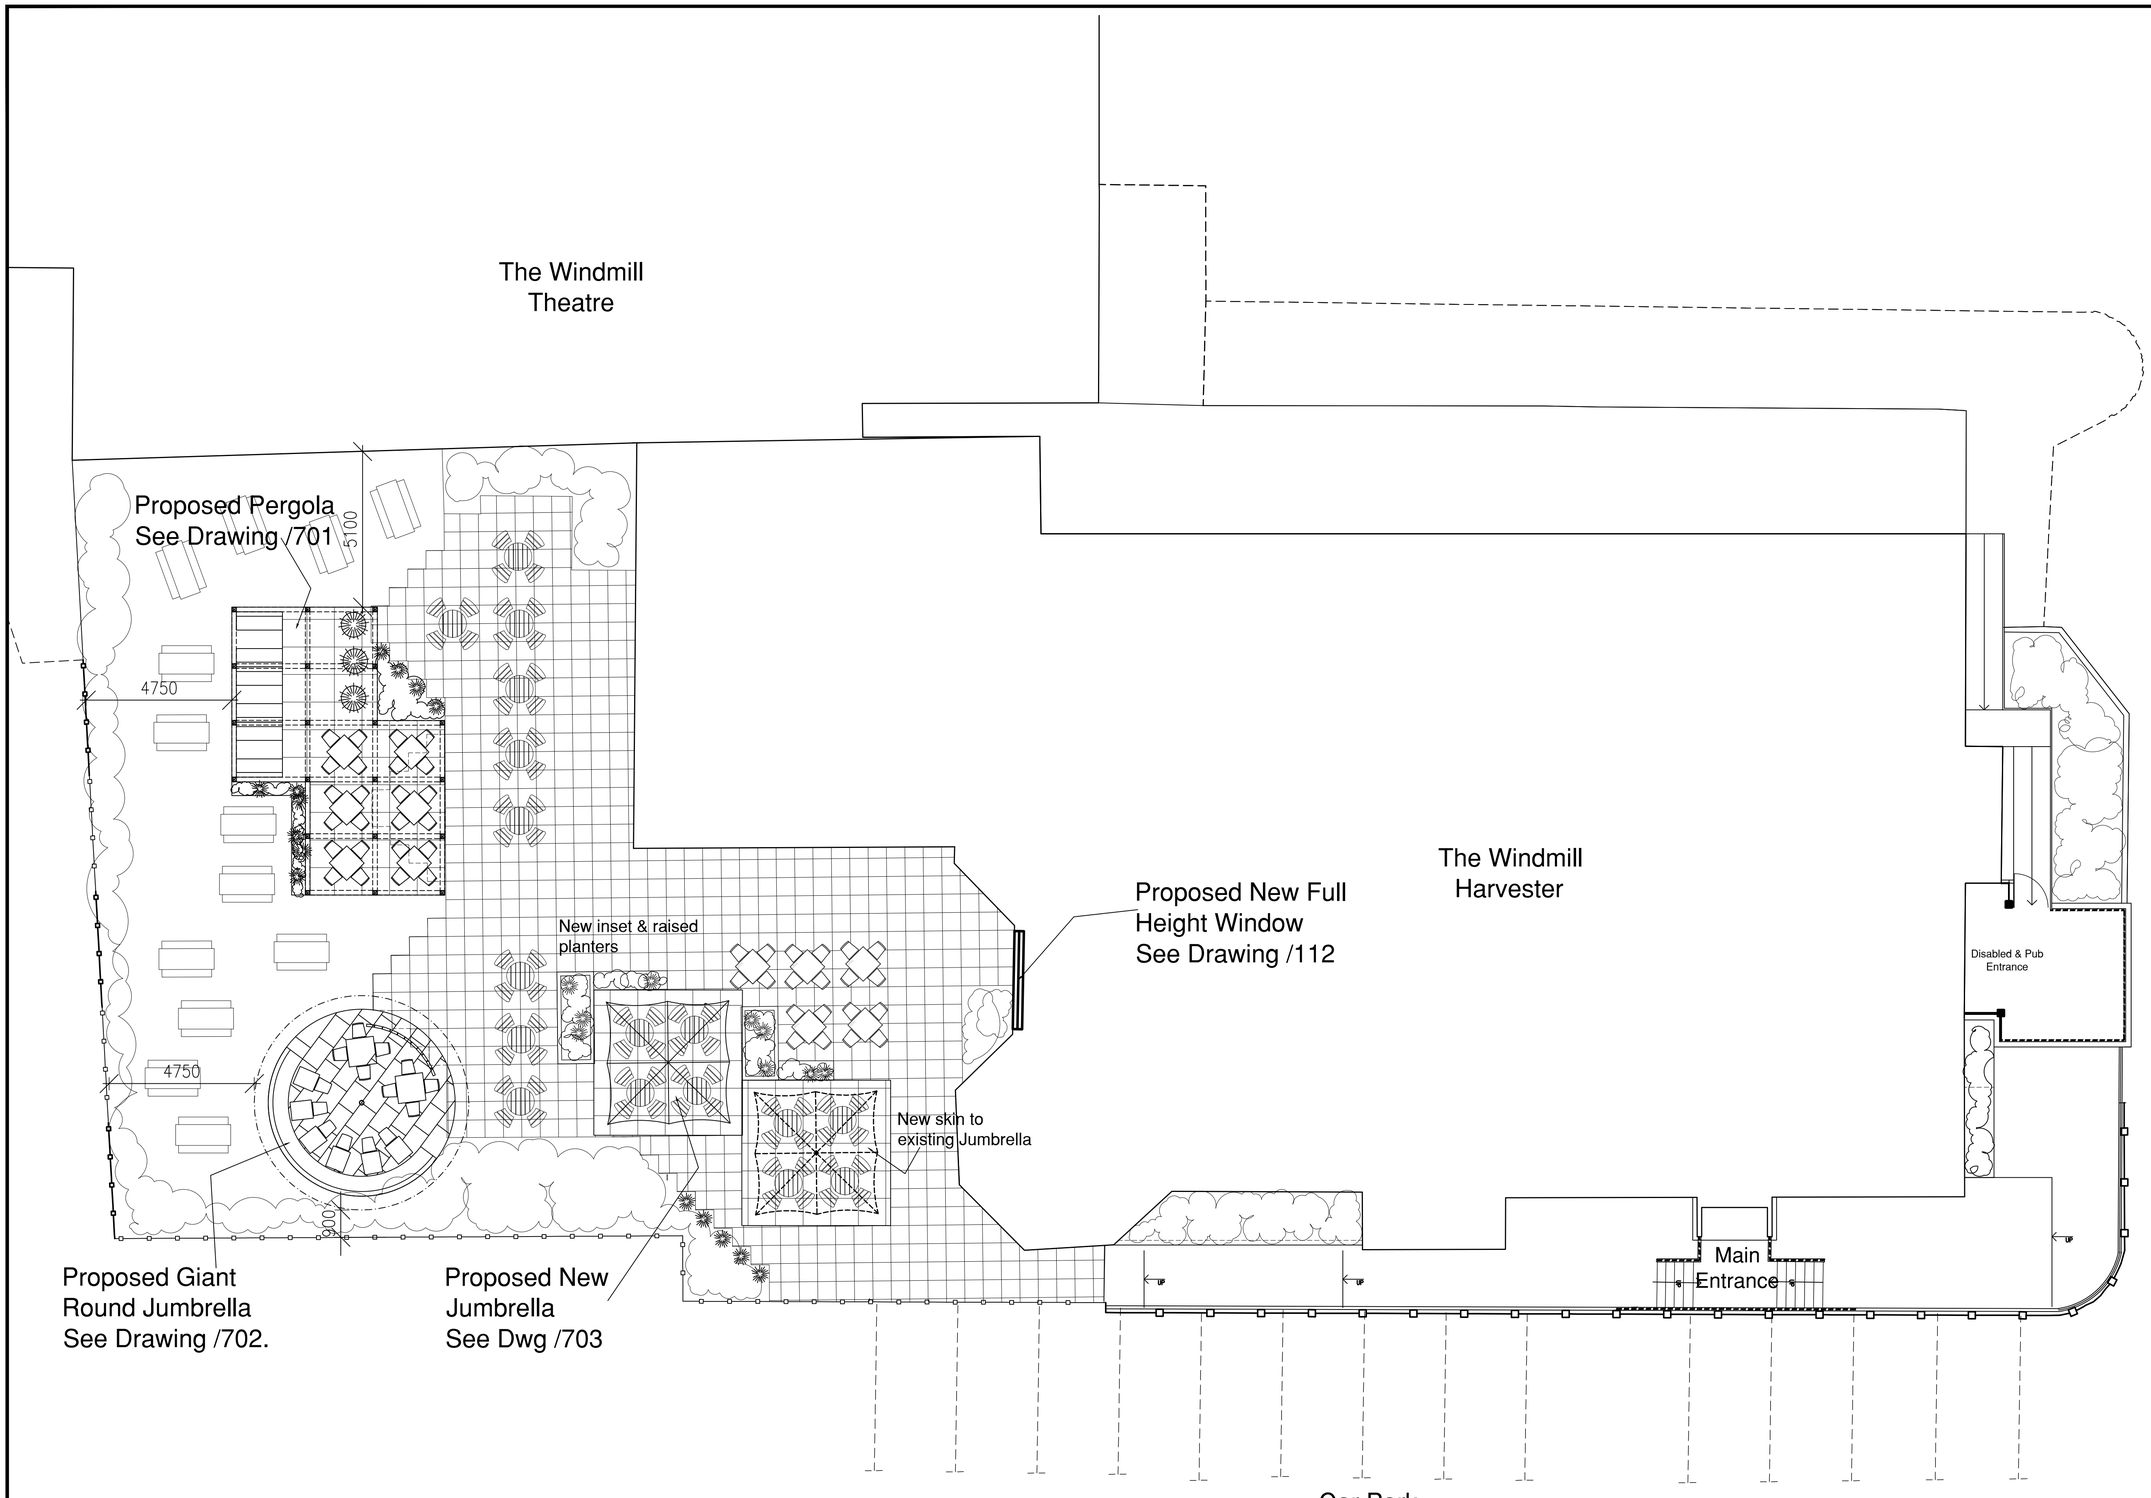

Scale = 1:100
Metres 2 4 6 8 10

NOTE:

The Contractor is to check and verify all building and site dimensions, levels and sewer invert levels at connection points before work starts.

This drawing must be read with and checked against any structural or other specialist drawings provided.

The Contractor is to comply in all respects with the current Building Regulations whether or not specifically stated on these drawings.

This drawing is not intended to show details of foundation or ground conditions. Each area of ground relied upon to support the structure depicted must be investigated by the Contractor and suitable methods of foundation be provided.

This drawing is to be read in conjunction with all other standard Mitchells & Butlers specifications and documentation.

© This drawing remains the Copyright of Mitchells & Butlers Retail Limited.

Rev.	Description	By	Date
A	Window proposal added.	EAL	1.3.17
B	Dimensions added	EAL	20.3.17

THE OLD MILL CASTLE STREET
ONGAR, ESSEX CM5 9JY
TELEPHONE (01277) 368000
FACSIMILE (01277) 368012
E MAIL NAME@DESIGNCOALITION.DEMON.CO.UK

DESIGN COALITION

Mitchells & Butlers Retail Limited
27 Fleet Street
Birmingham
B3 1JP
0870 609 3000

Mitchells & Butlers

Brand
Harvester

BUN
200840

Site
The Windmill
Littlehampton

Title
Proposed Site Plan
Planning Application Works

Project Manager/ Checked	Drawn By	Scale	Date
	EAL	1:100	Feb 17

Arch./Des.	Drawing Number	Rev.
	4103/111	B

ARUN DISTRICT COUNCIL LU/75/17/PL