

Please be advised that this drawing remains the intellectual property of Anchor Trust until completion of works as agreed in the 'Agreement to Provide the Staying Put service' and/or all monies due to Anchor have been paid in full.


ARUN DISTRICT COUNCIL
No. LU/89/09
Received

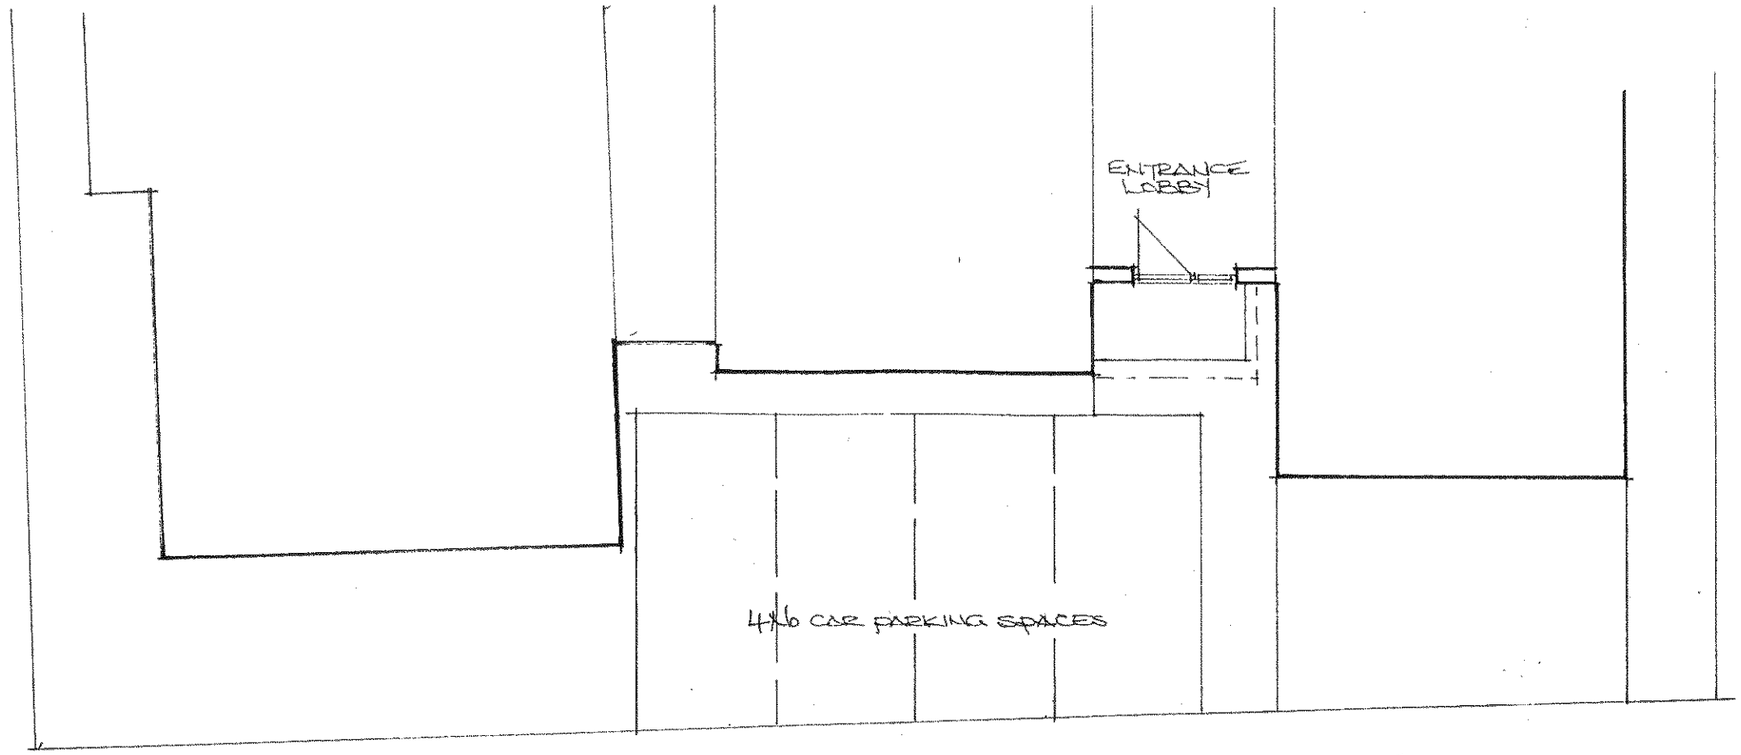


PART G.F. PLAN

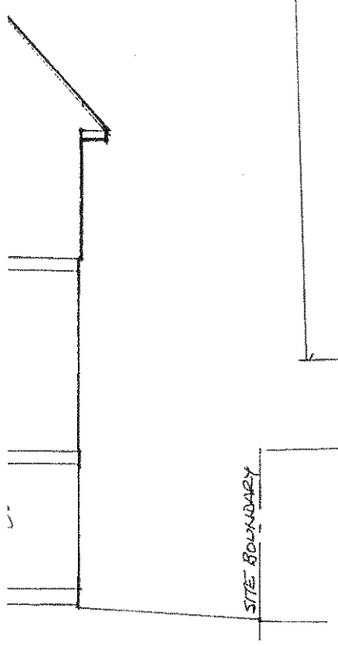

SIDE (W) ELEVATION

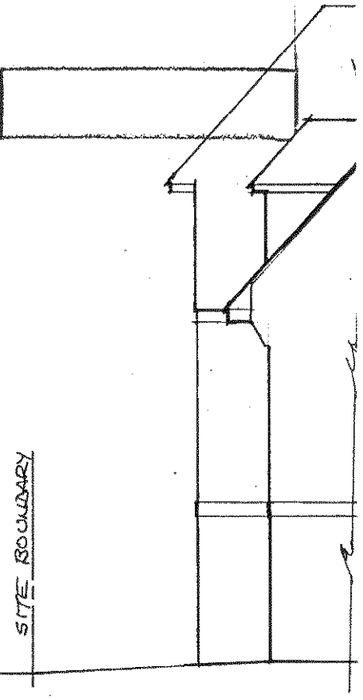

PART SIDE (E) ELEVATION

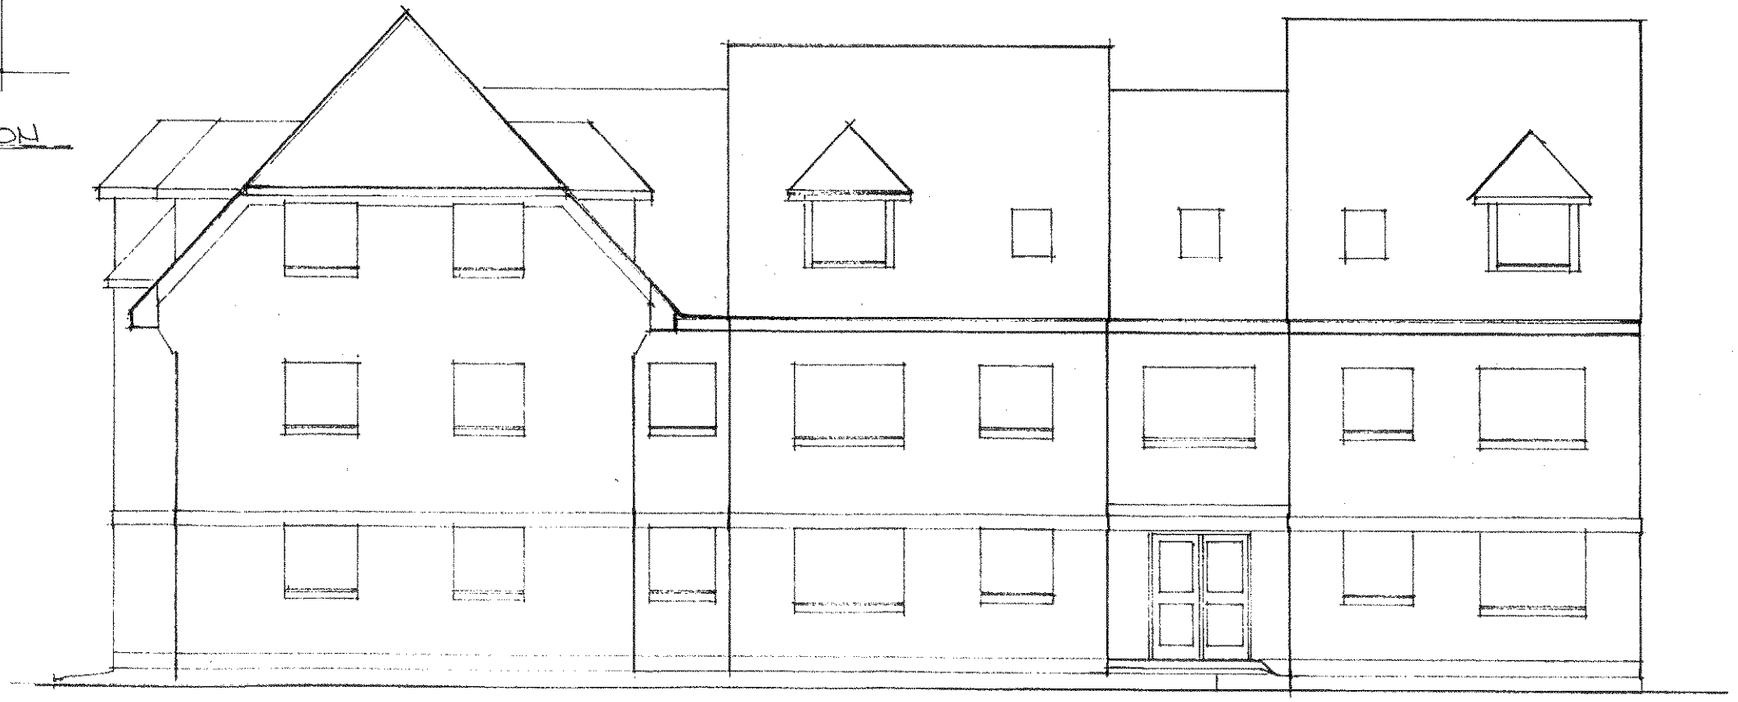

FRONT (S) ELEVATION

1 MADEHURST COURT
GLOUCESTER ROAD
LITTLEHAMPTON
FOR MR C HOWARD
PROPOSED RAMP TO COMMUNAL ENTRANCE

PART FLOOR PLAN AND ELEVATIONS - EXISTING

Scale 1:100
Date FEB '09
Drawn RGW

1682

2/02

Anchor Staying Put, Arun & Worthing
3 Churchill Court
112 The Street
Rustington
BN16 3DA
Tel: 01903 788 440