



PROPOSED NORTH ELEVATION (AS VIEWED FROM 9 STARBOARD WALK)

9 STARBOARD WALK | 20 FAIRWAY

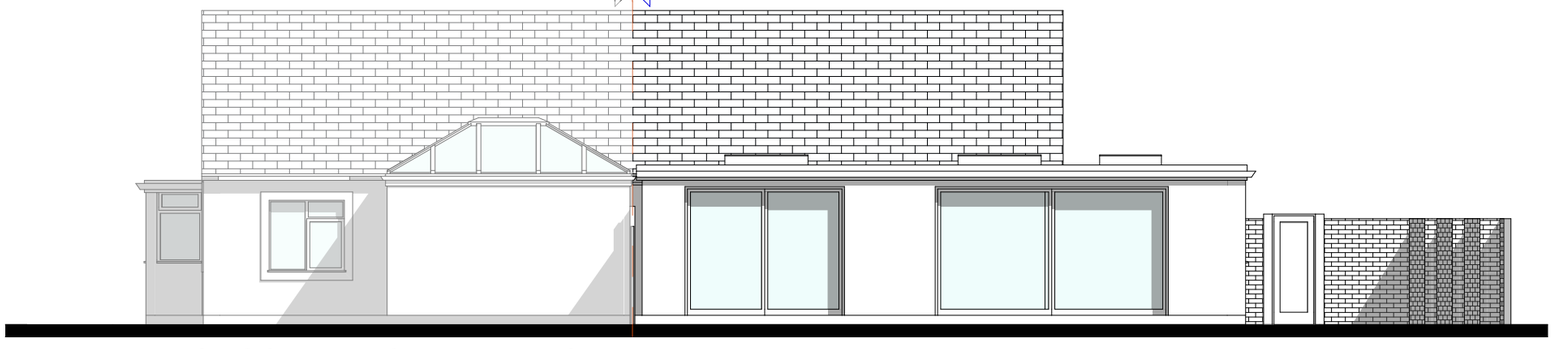

PROPOSED WEST ELEVATION

20 FAIRWAY | 9 STARBOARD WALK

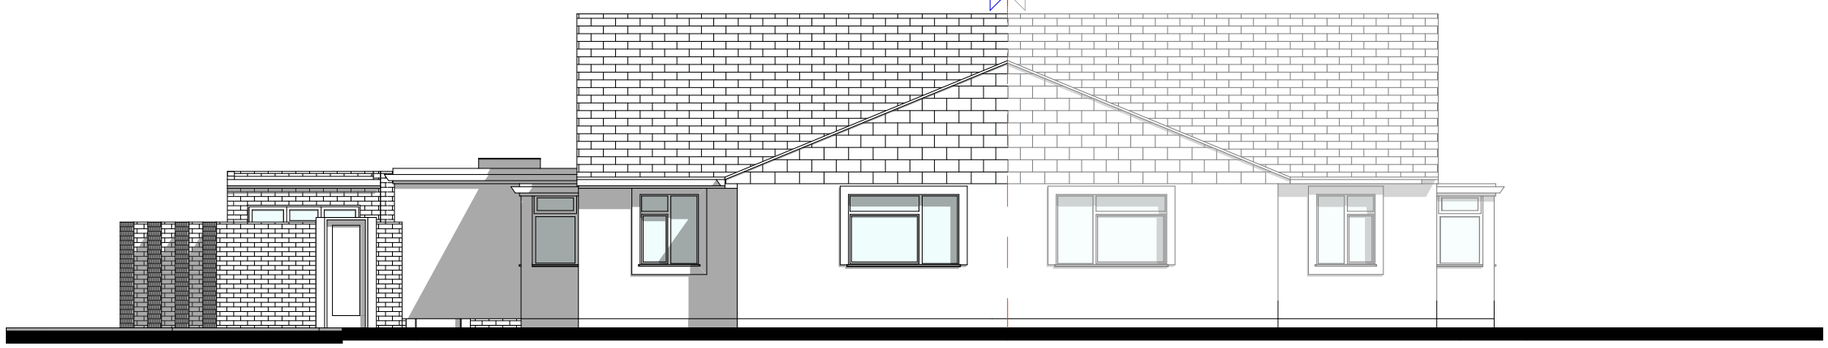

PROPOSED EAST ELEVATION



PROPOSED SOUTH ELEVATION

0 5.0m

PROPOSED
DEMOLISHED / ALTERED

Issue Date	Revision	Revision Comments	Drawn by	Checked by
16.03.26	A	First Draft	RG	NE

Date Started 2026 03 16

Scale 1:100/ A3

Drawing Stage Concept Design

Drawing Status Planning

Client

Project
20 FAIRWAY
LITTLEHAMPTON
BN17 6PY

Drawing Title
PROPOSED ELEVATIONS

DWG No 20FW A-200

Rev A

STUDIO ANQT
contact@studioanqet.co.uk
www.studioanqet.co.uk