RevNo	Revision note	Date	Signature	Checked

Notes
All details are indicative only. All dimensions to be checked on site by contractor prior to commencement of works. Any discrepancies in drawings to be reported to KMH Construction

Elevations: Scale 1:100 @ A1

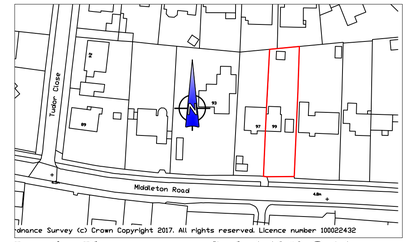

Location Plan : Scale 1:1250 @ A1

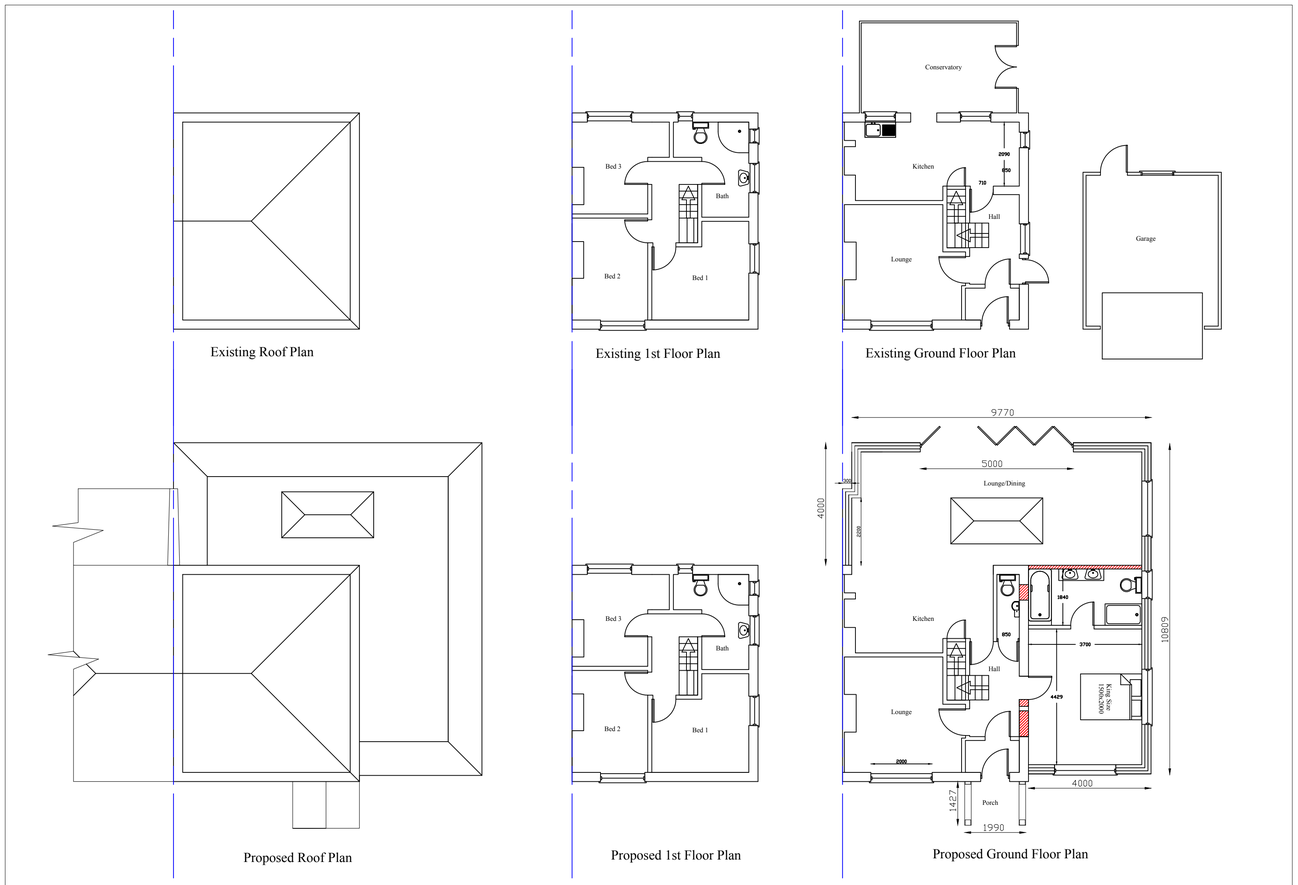

Floor Plans & Roof Plans : Scale 1:100 @ A1

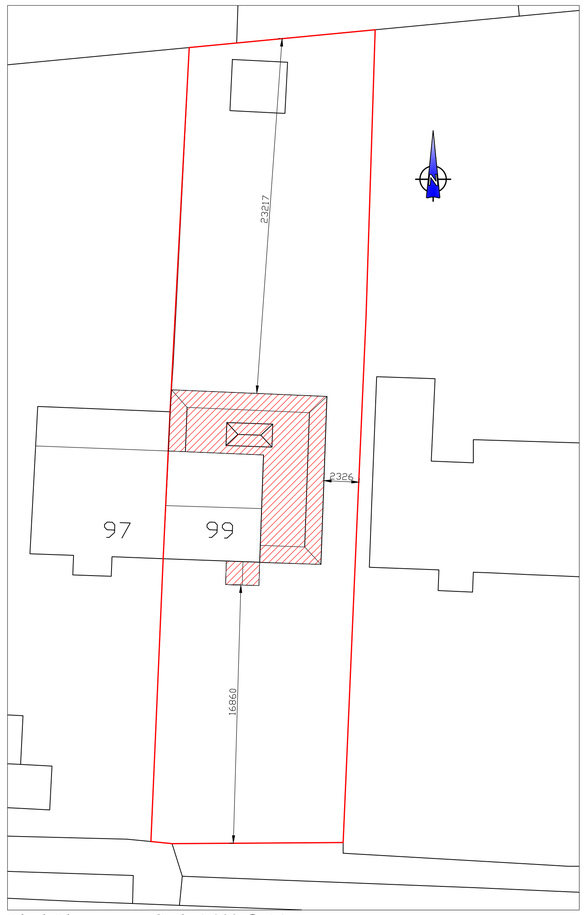

Block Plan : Scale 1:200 @ A1

Rev.	Amendments	Date

KMH CONSTRUCTION LTD

New Build, Extensions & Architectural Design
31 Elmwood Ave, Bognor Regis, West Sussex, PO22 8DD
Tel: 07734 862261 / 07976 264036
e-mail:info@kmhconstruction.co.uk

CLIENT:
Mr & Mrs Wadey
99 Middleton Rd
Bognor Regis
PO22 6DW

DRAWING TITLE:
Single storey side & rear extension and entrance porch

DRAWN:	JOB NO: -	SCALE:
CHECKED: -	DRAWING NO: KW-P-01	REV:
DATE: 11-1-17		

© KMH Construction Ltd

ARUN DISTRICT COUNCIL M/19/1/HH