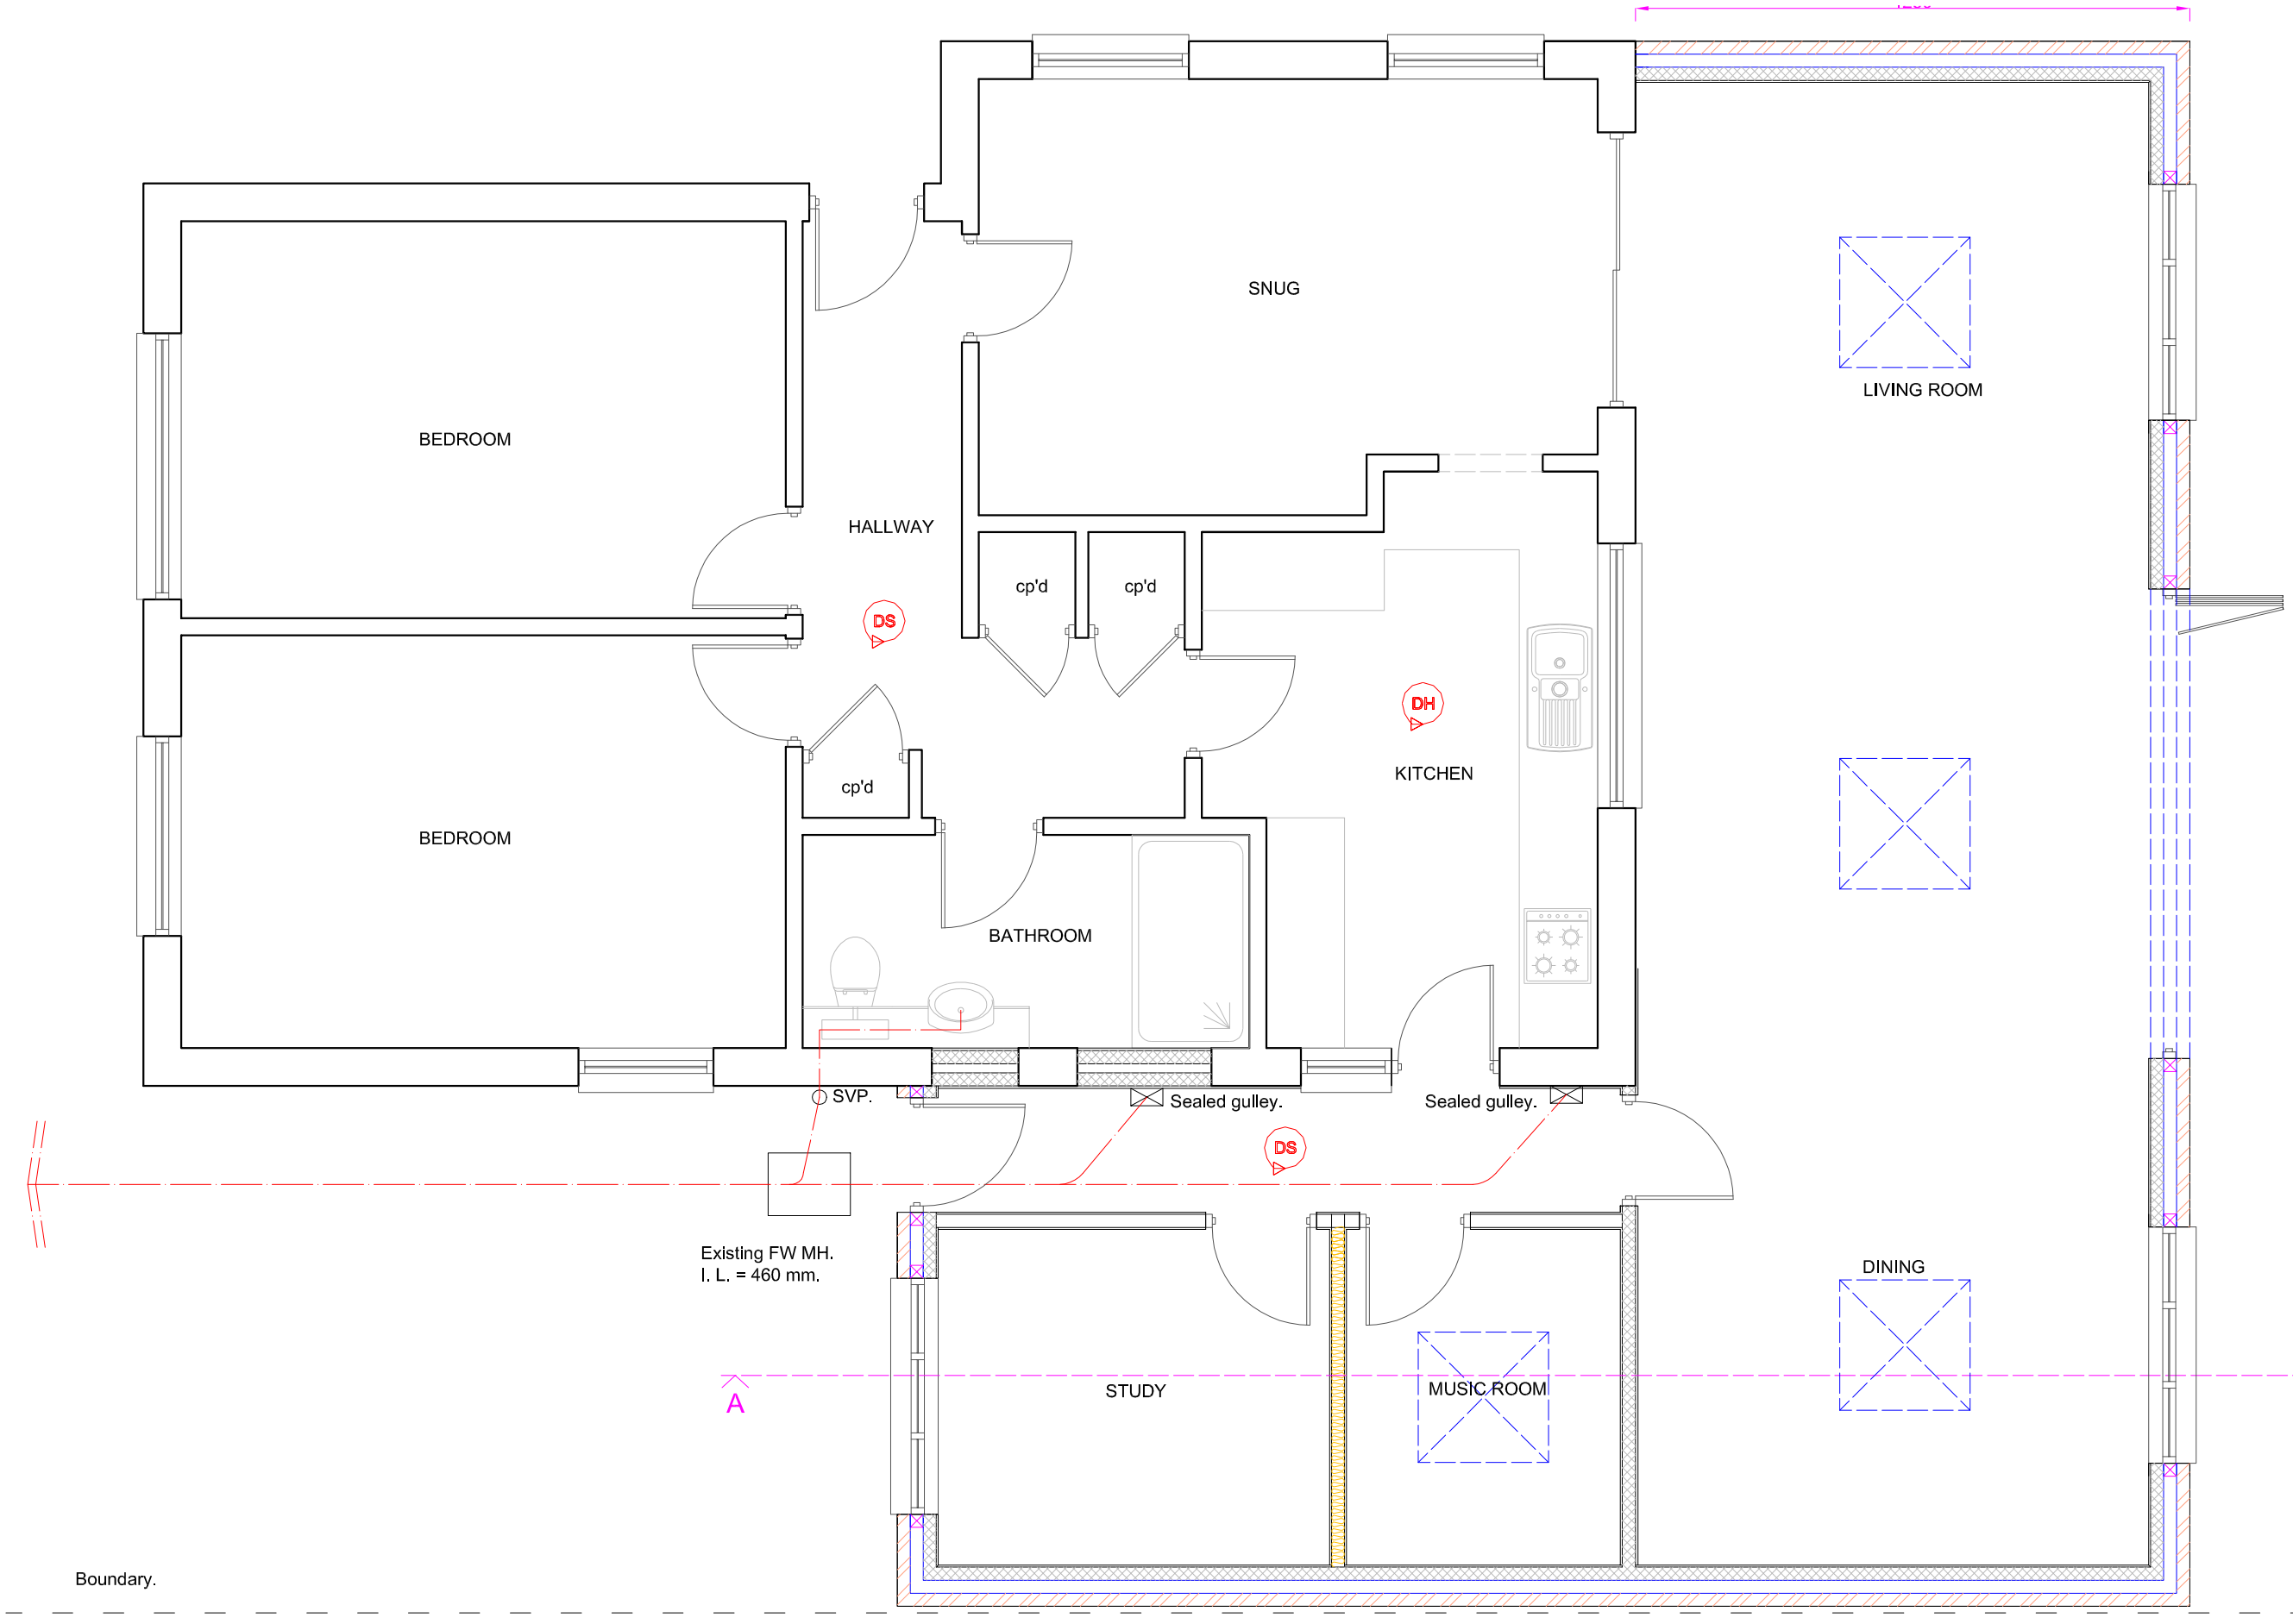

PROPOSED GROUND FLOOR PLAN

SCALE 0 1 2 3 4 5 METRES

Scale 1:50 on A3

SUSSEX BUILDING CONSULTANCY LIMITED

4 ANCTON CLOSE, MIDDLETON ON SEA,
BOGNOR REGIS, WEST SUSSEX.

SCALE - 1/50 REV - C DATE - 03/09/2021

partner LABC
3 NORTHCOTE ROAD
BOGNOR REGIS
PO21 5LZ
TEL/FAX - (01243) 861379

ARUN DISTRICT COUNCIL M/126/21/HH